


MMU WE RESULTS
(SE

WATCHING BRIEF RESULTS TP1 & TP2 SEE PLAN

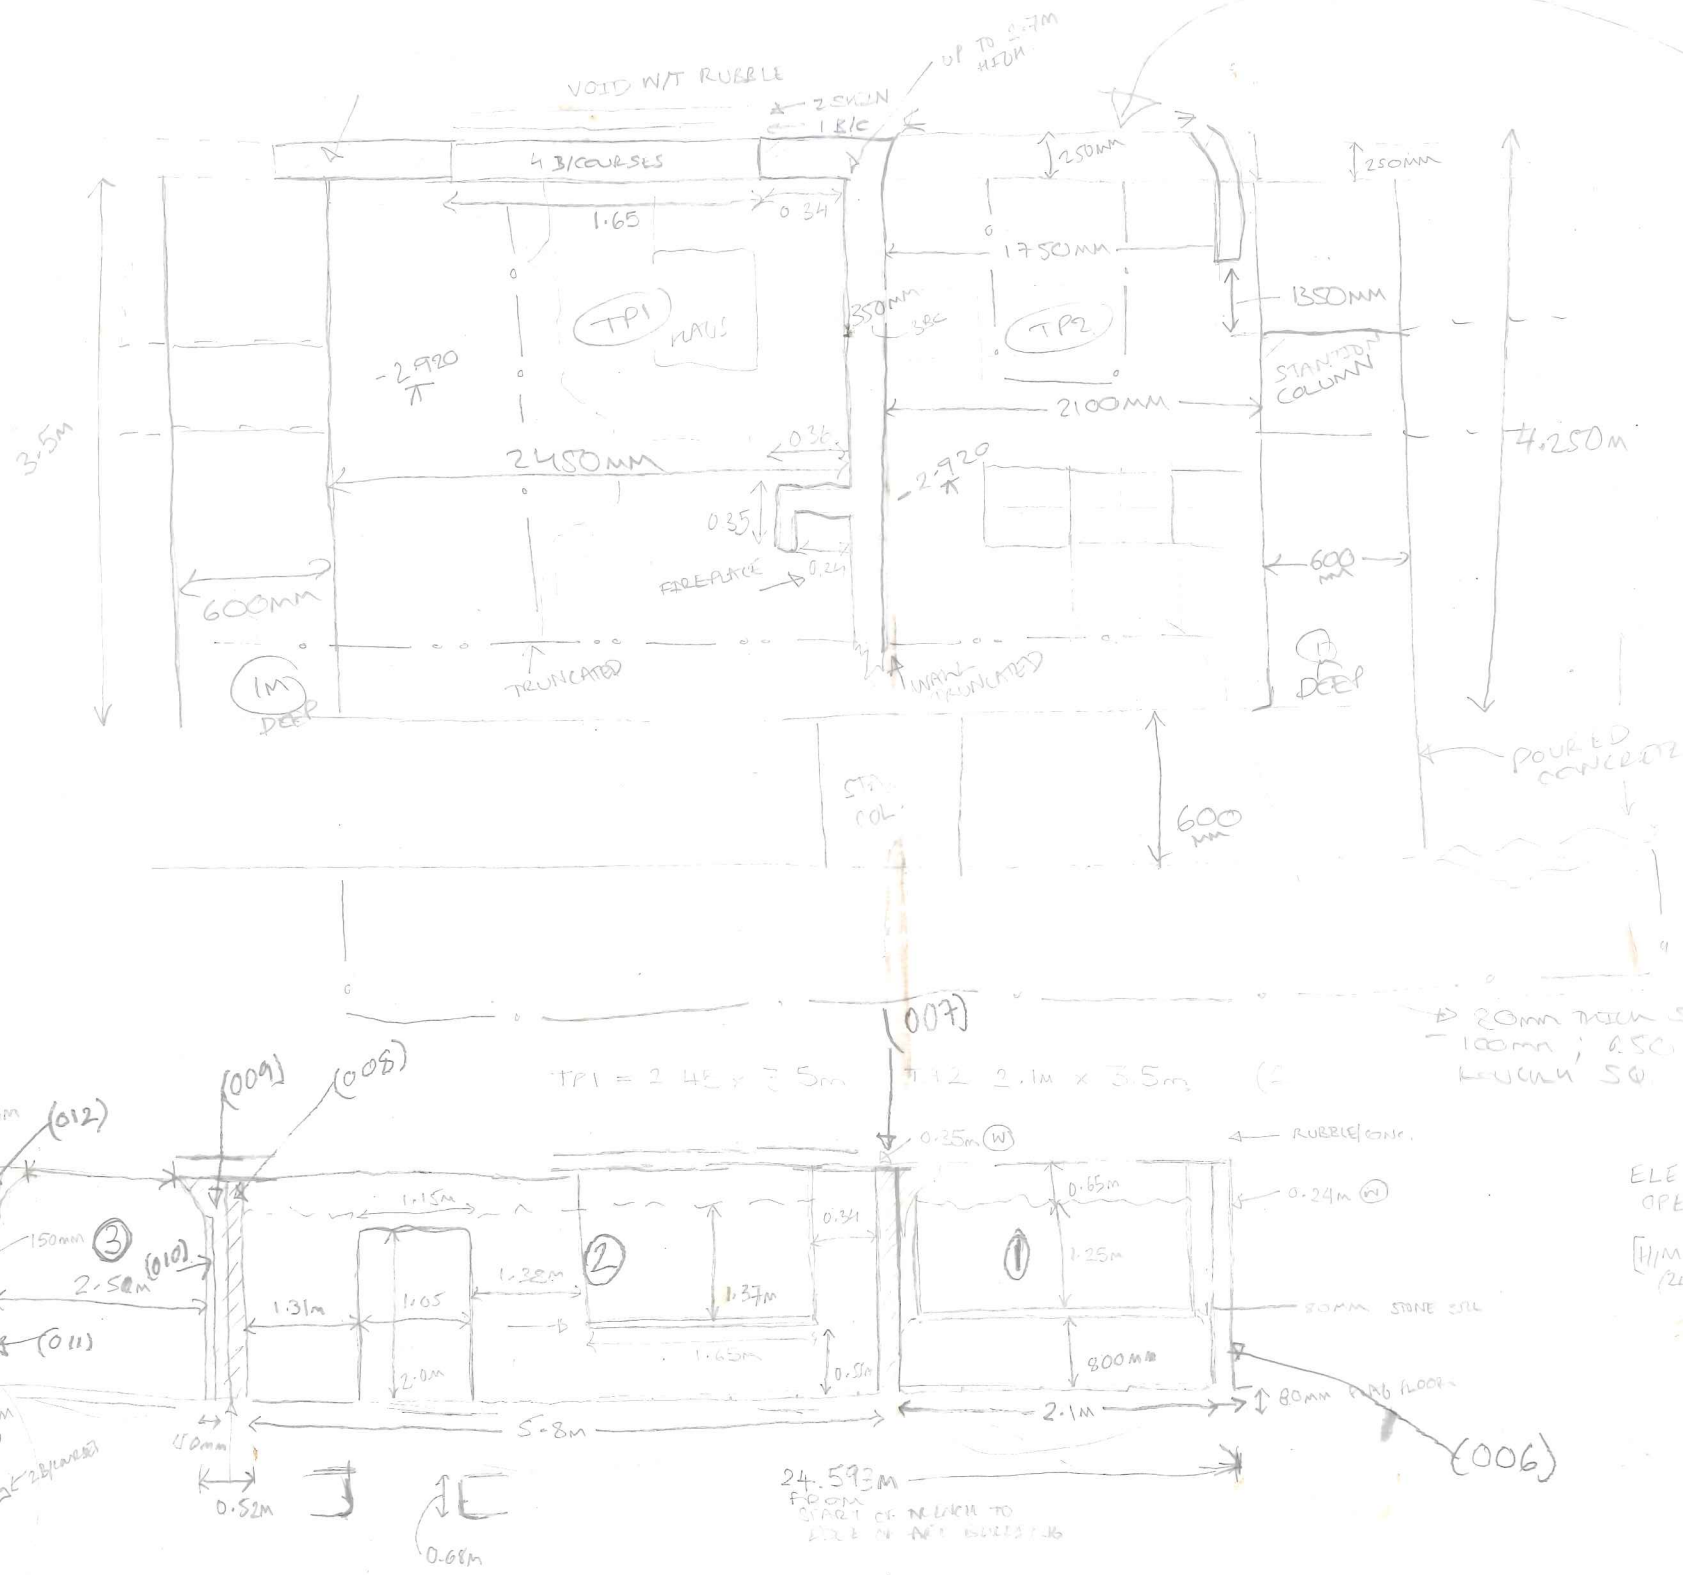

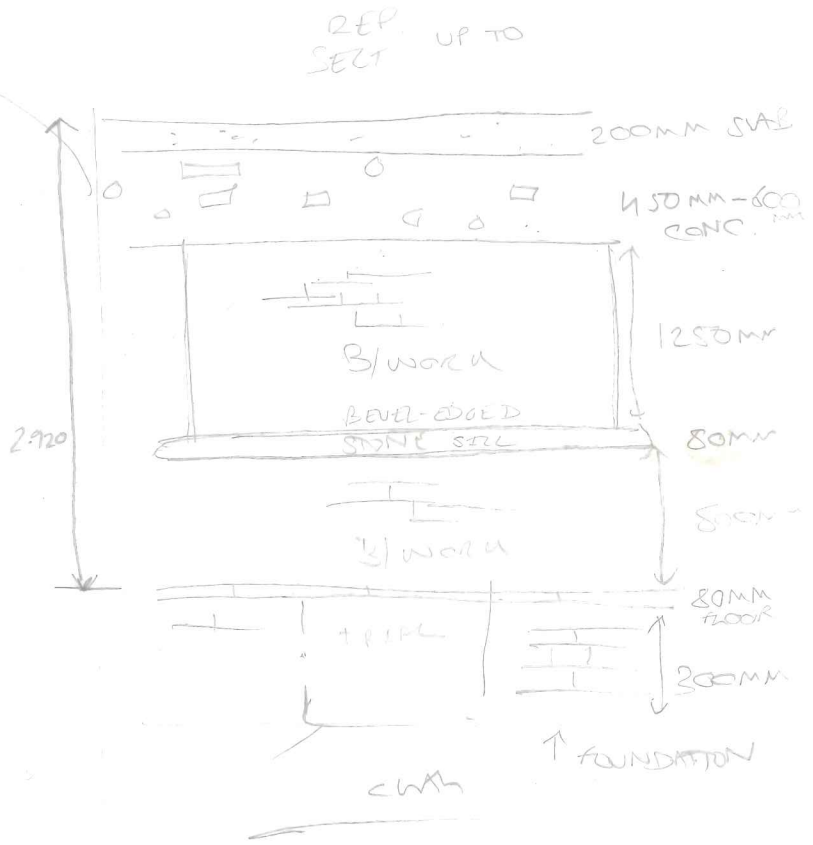

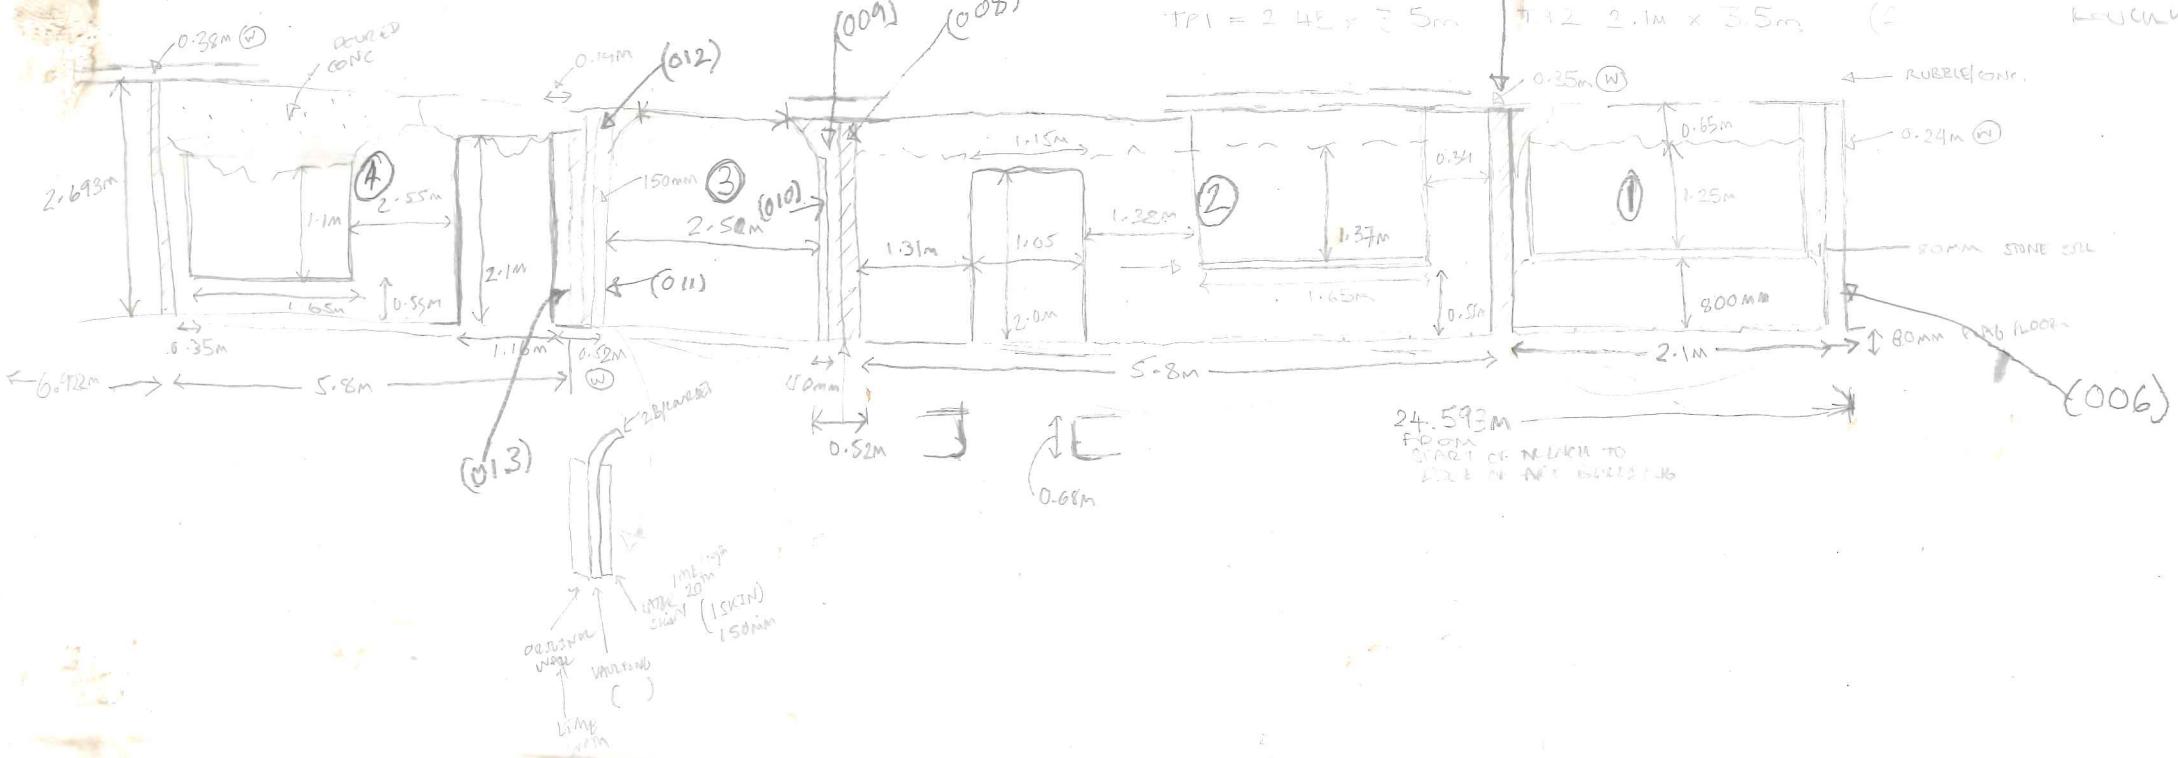

ELEVATION (NTS) OF SOUTH-EAST FACING WALLS AND OPENINGS OF FRONT WALL OF BDG

[11M B/W LIME MORTAR + WASH]
(24 x 11 x 7)