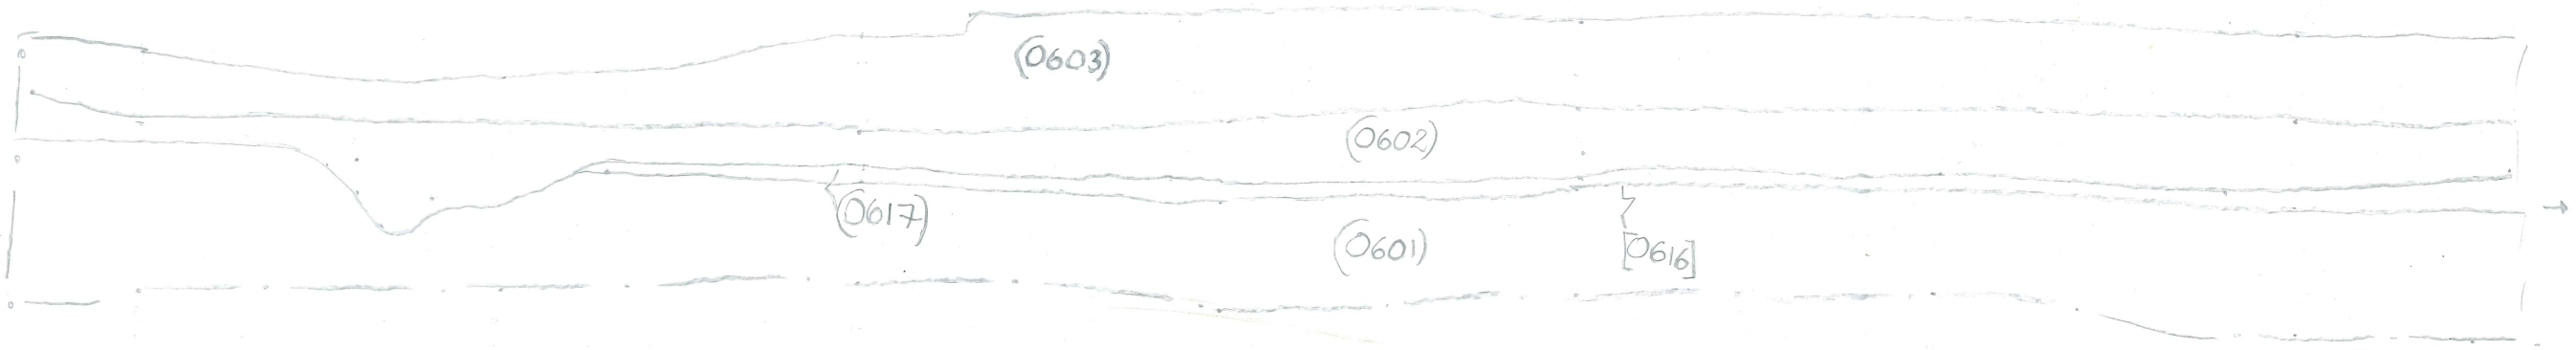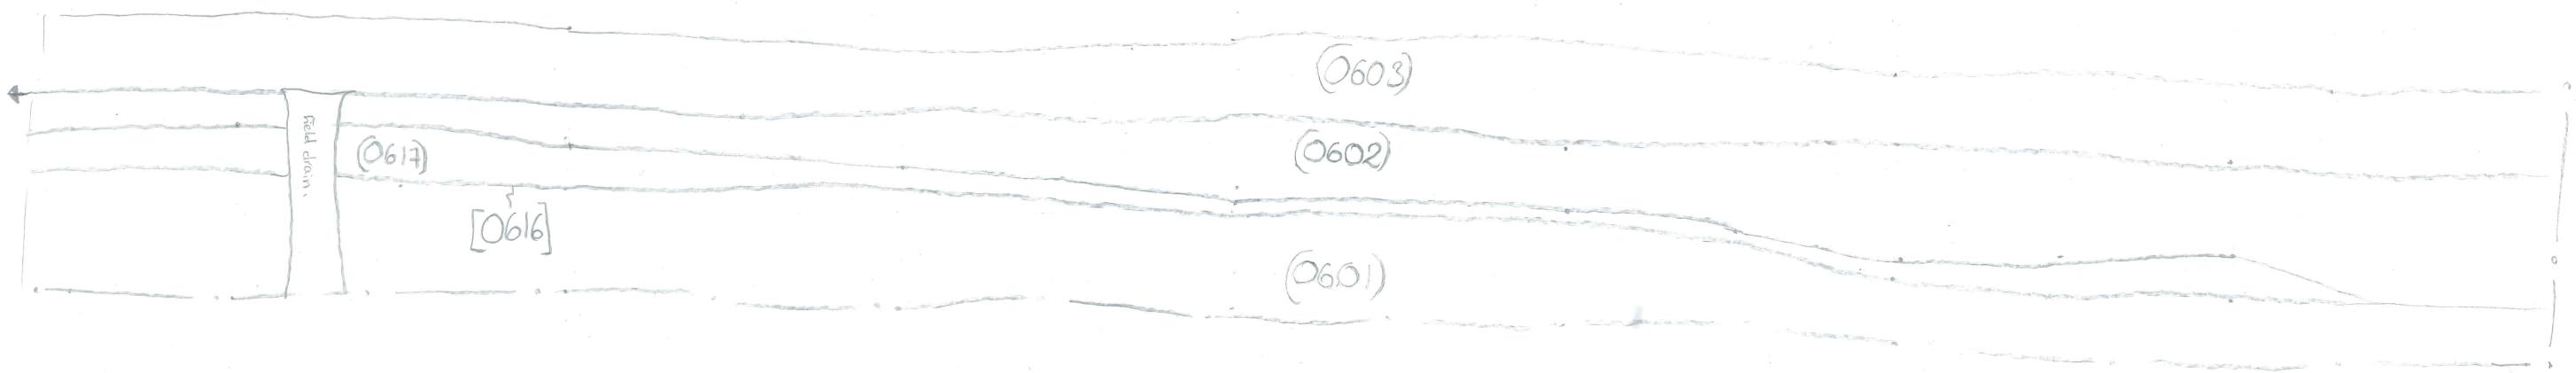CSS18 AR 1:20 North facing section DWG: 46 SLOT B