TR 10

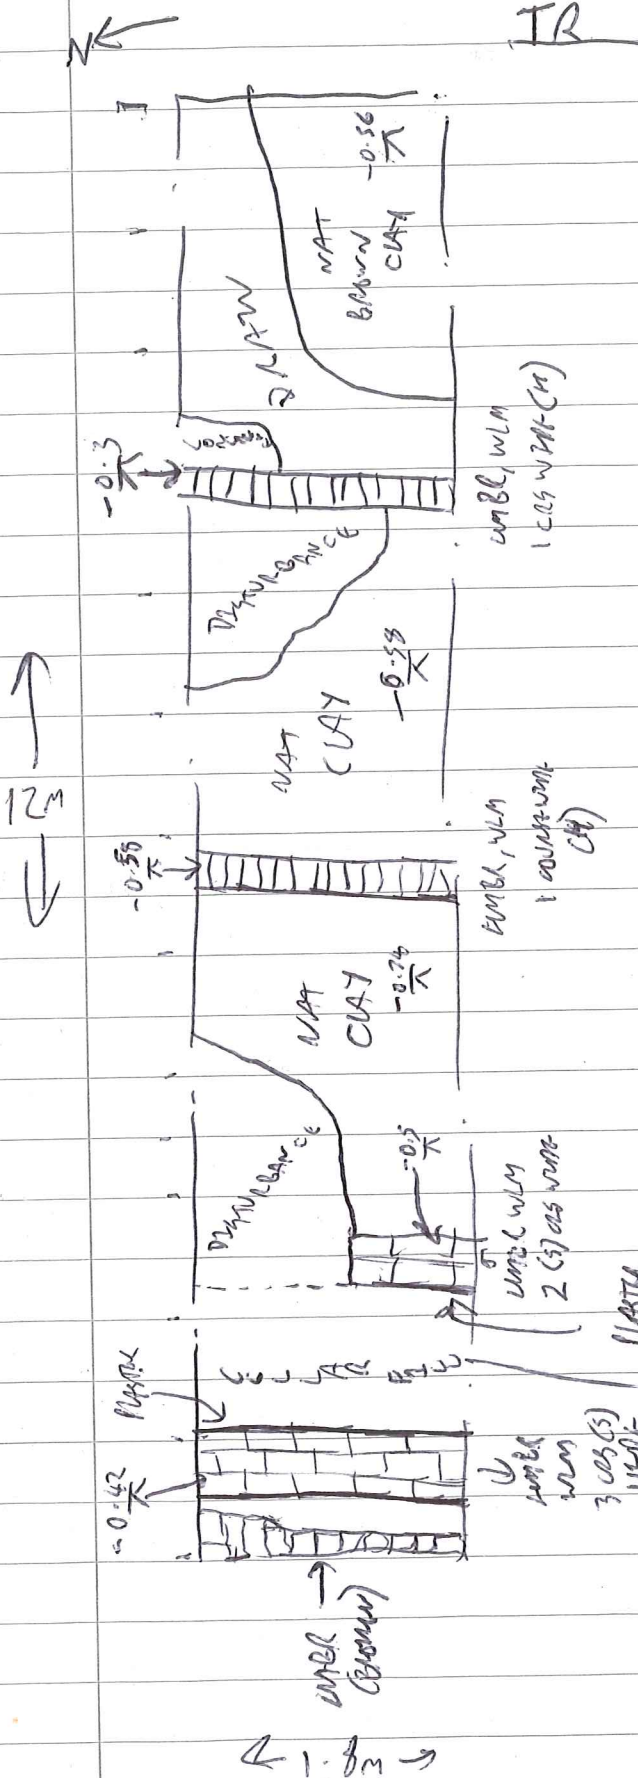

LOOKS ALONG CENTRE OF SERVICE PASSAGE AT W. END WITH KITCHEN WALL OF ONE OF THE CRESCENT PARADE POSH HOUSES. REST TO E. ARE UNCELLARED – GARDEN/YARD DIVIDING WALLS RUNNING ACROSS DEMARCATING REARS OF CRESCENT PARADE HOUSES.

PART SERVICE PASSAGE W REAR KITCHEN WALL – NOT BOTTOMED.

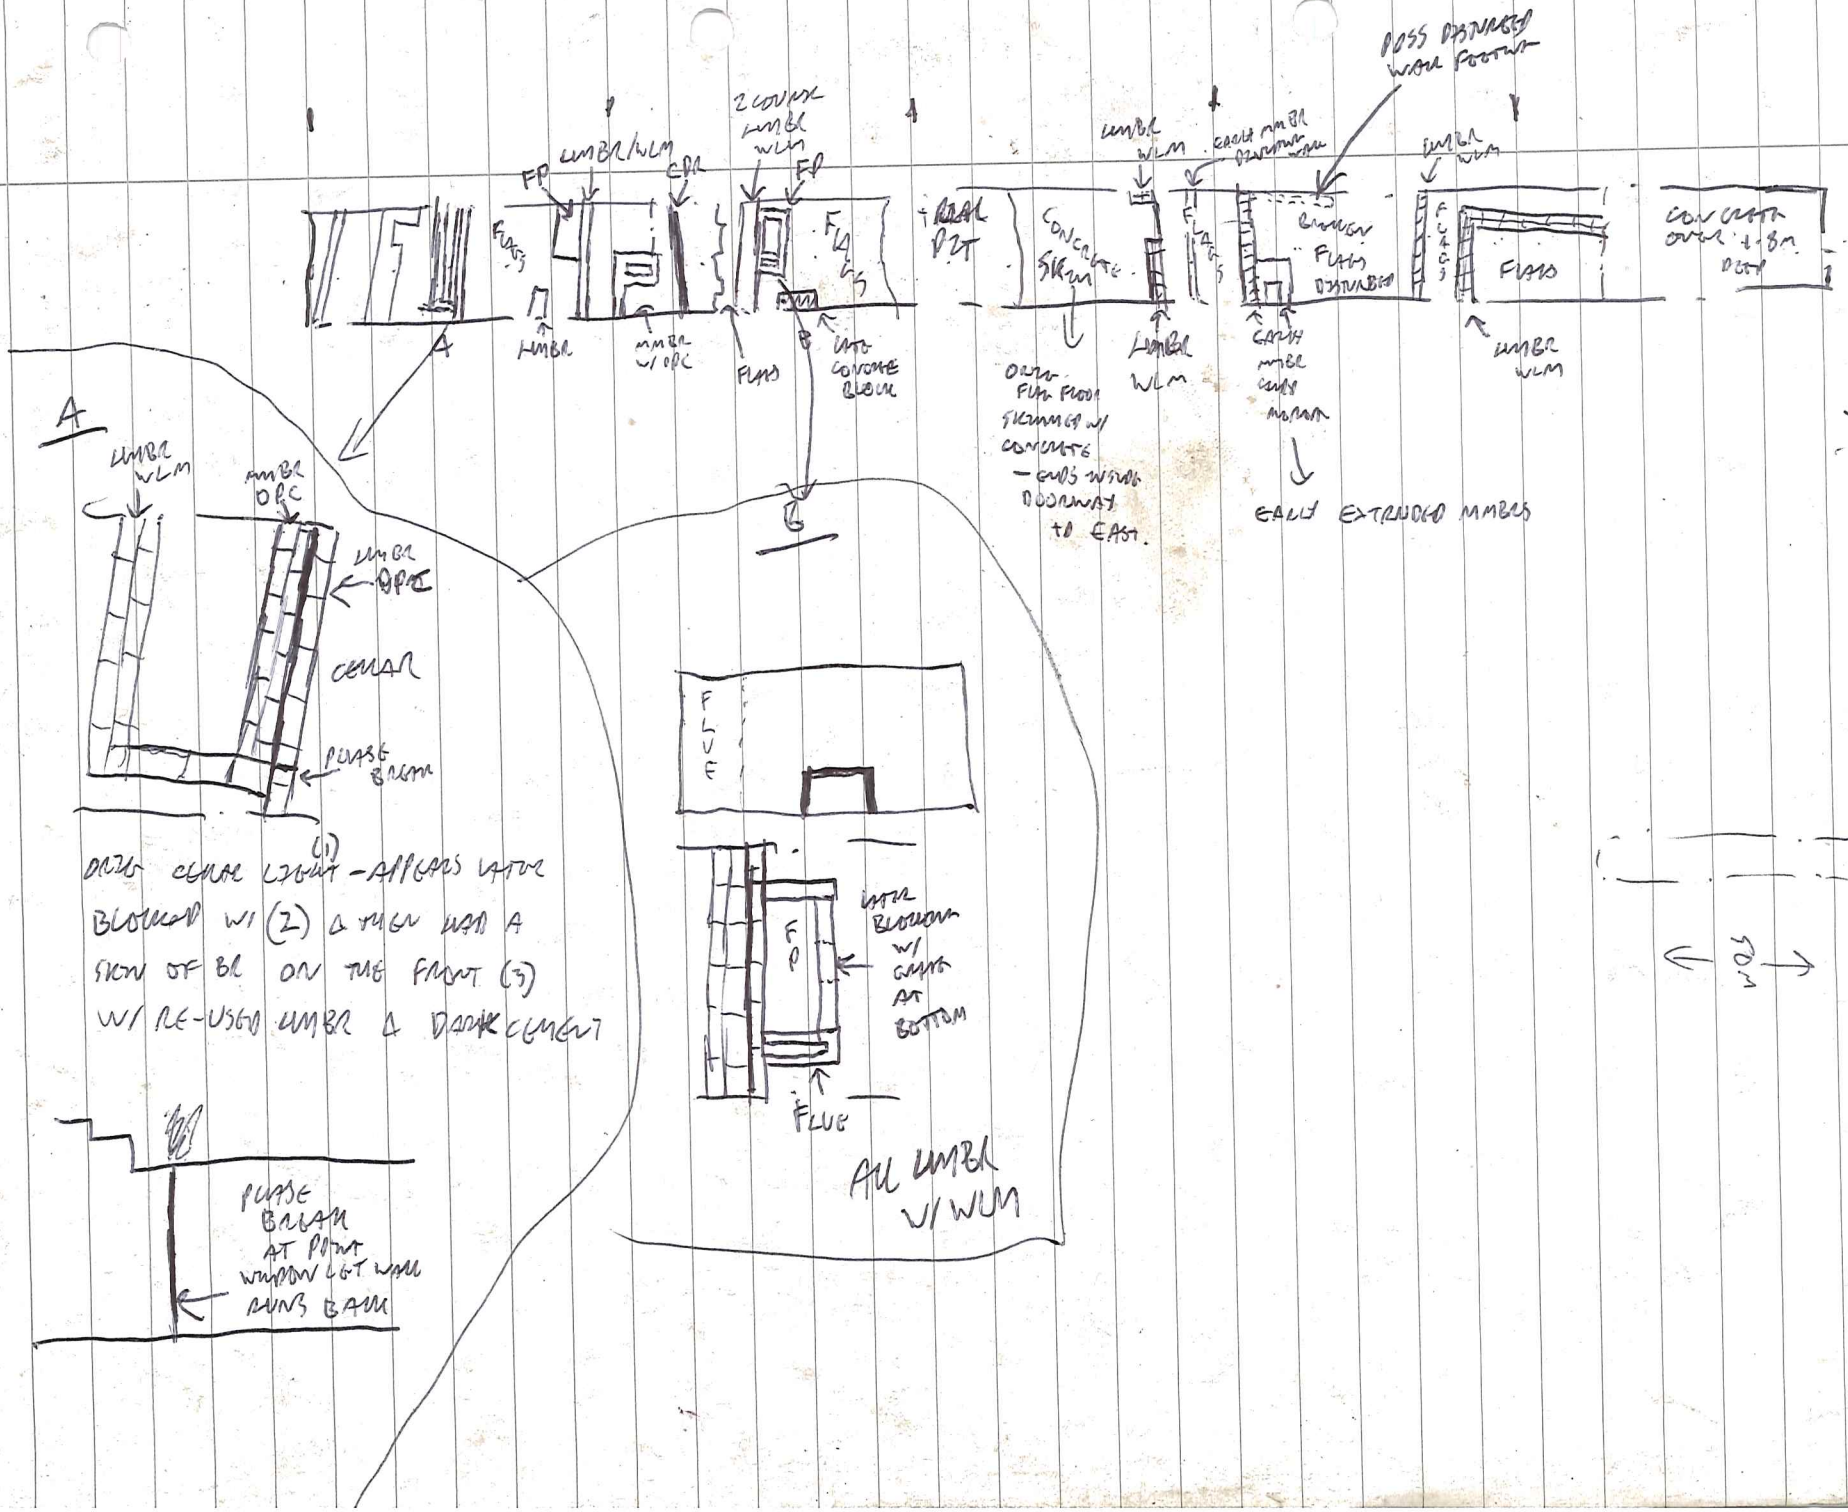
A
UMBR WLM
MMBR DPC
CEMAR
PURSE BEAM
DOUBLE CEMAR LINTEL - APPEARS LATER BLOCKED W/ (2) 4 INCH HOLES A INCH OFF BL ON THE FRONT (3) W/ RE-USED UMBR & DARK CEMENT
PURSE BEAM AT POINT WINDOW LOT WALL RUNS BACK
FP
FLUE
UMBR W/ DPC
LATE CONCRETE BLOCK
FLUE
UMBR W/ WLM
ALL UMBR W/ WLM
2 COURSE UMBR WLM
FP
UMBR/WLM
CEM
FLUES
UMBR
UMBR W/ DPC
FLUES
B
REAR PZT
CONCRETE SILL
DOUBLE FLUE FLOOR FRAMING W/ CONCRETE - CUTS INTO DOORWAY TO EAST.
UMBR WLM
EARLY EXTRUDED MMBR
BOSS DESTROYED WALL FOOTING
EARLY MMBR DOORWAY WALL
UMBR WLM
BRANCH FLUES DESTROYED
EARLY MMBR CURB MOMENT
EARLY EXTRUDED MMBRS
UMBR WLM
FLUES
CONCRETE OVER 1.8m DOOR
TL7
N
1.8m
90m

EVAL TRENCH 13b (West) NEW. 17/8/17

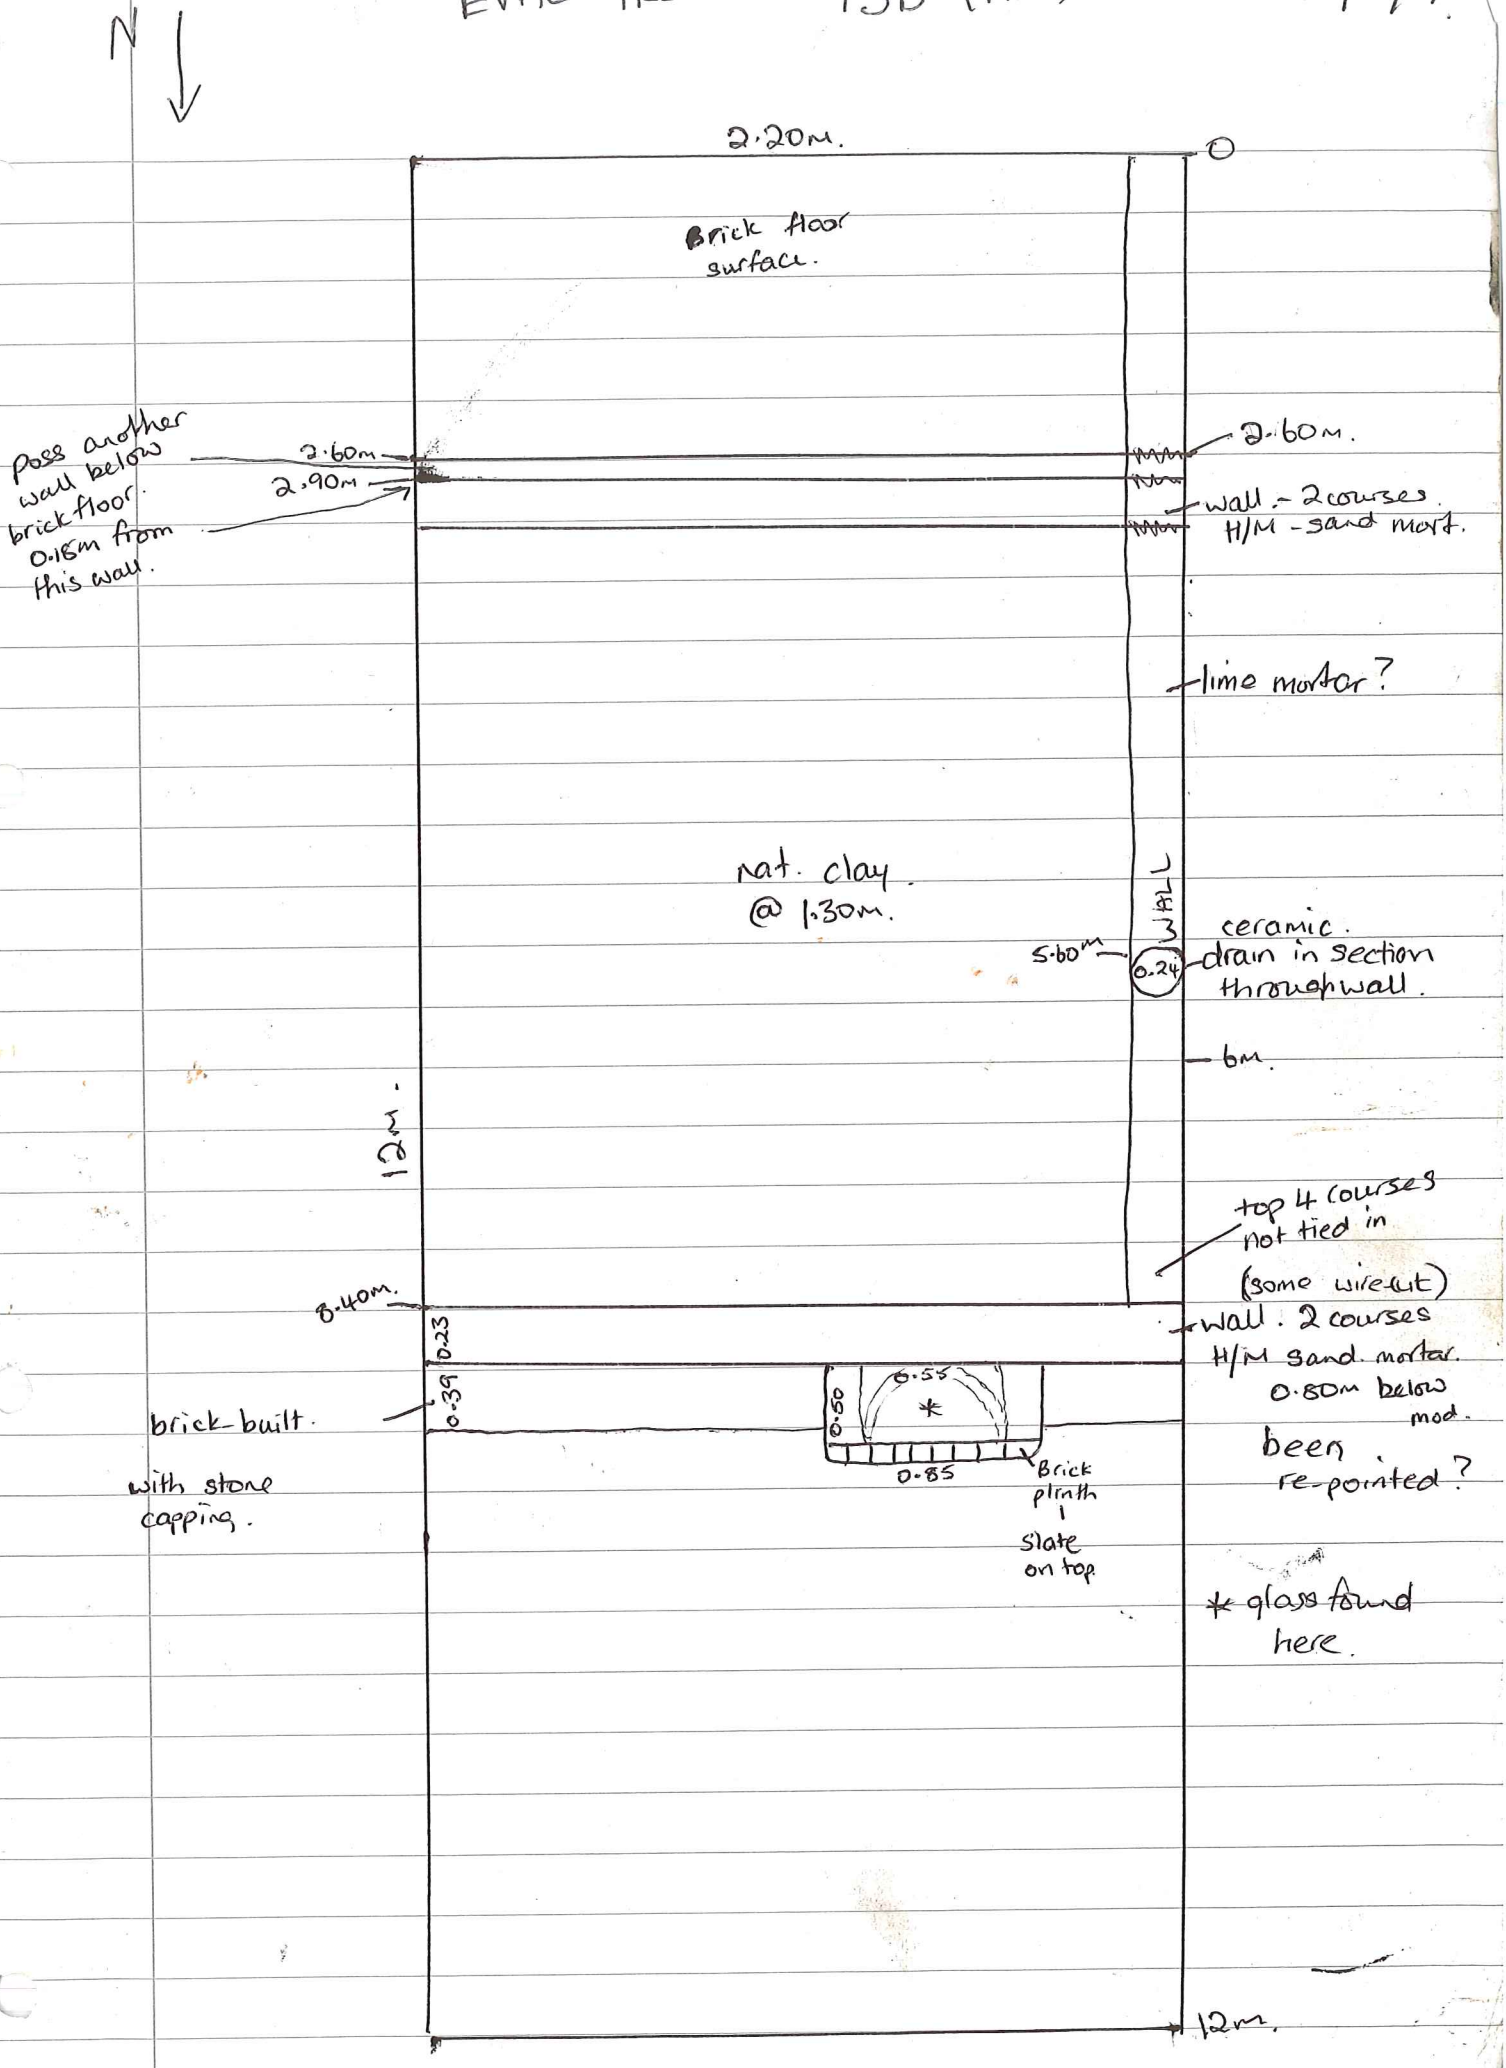

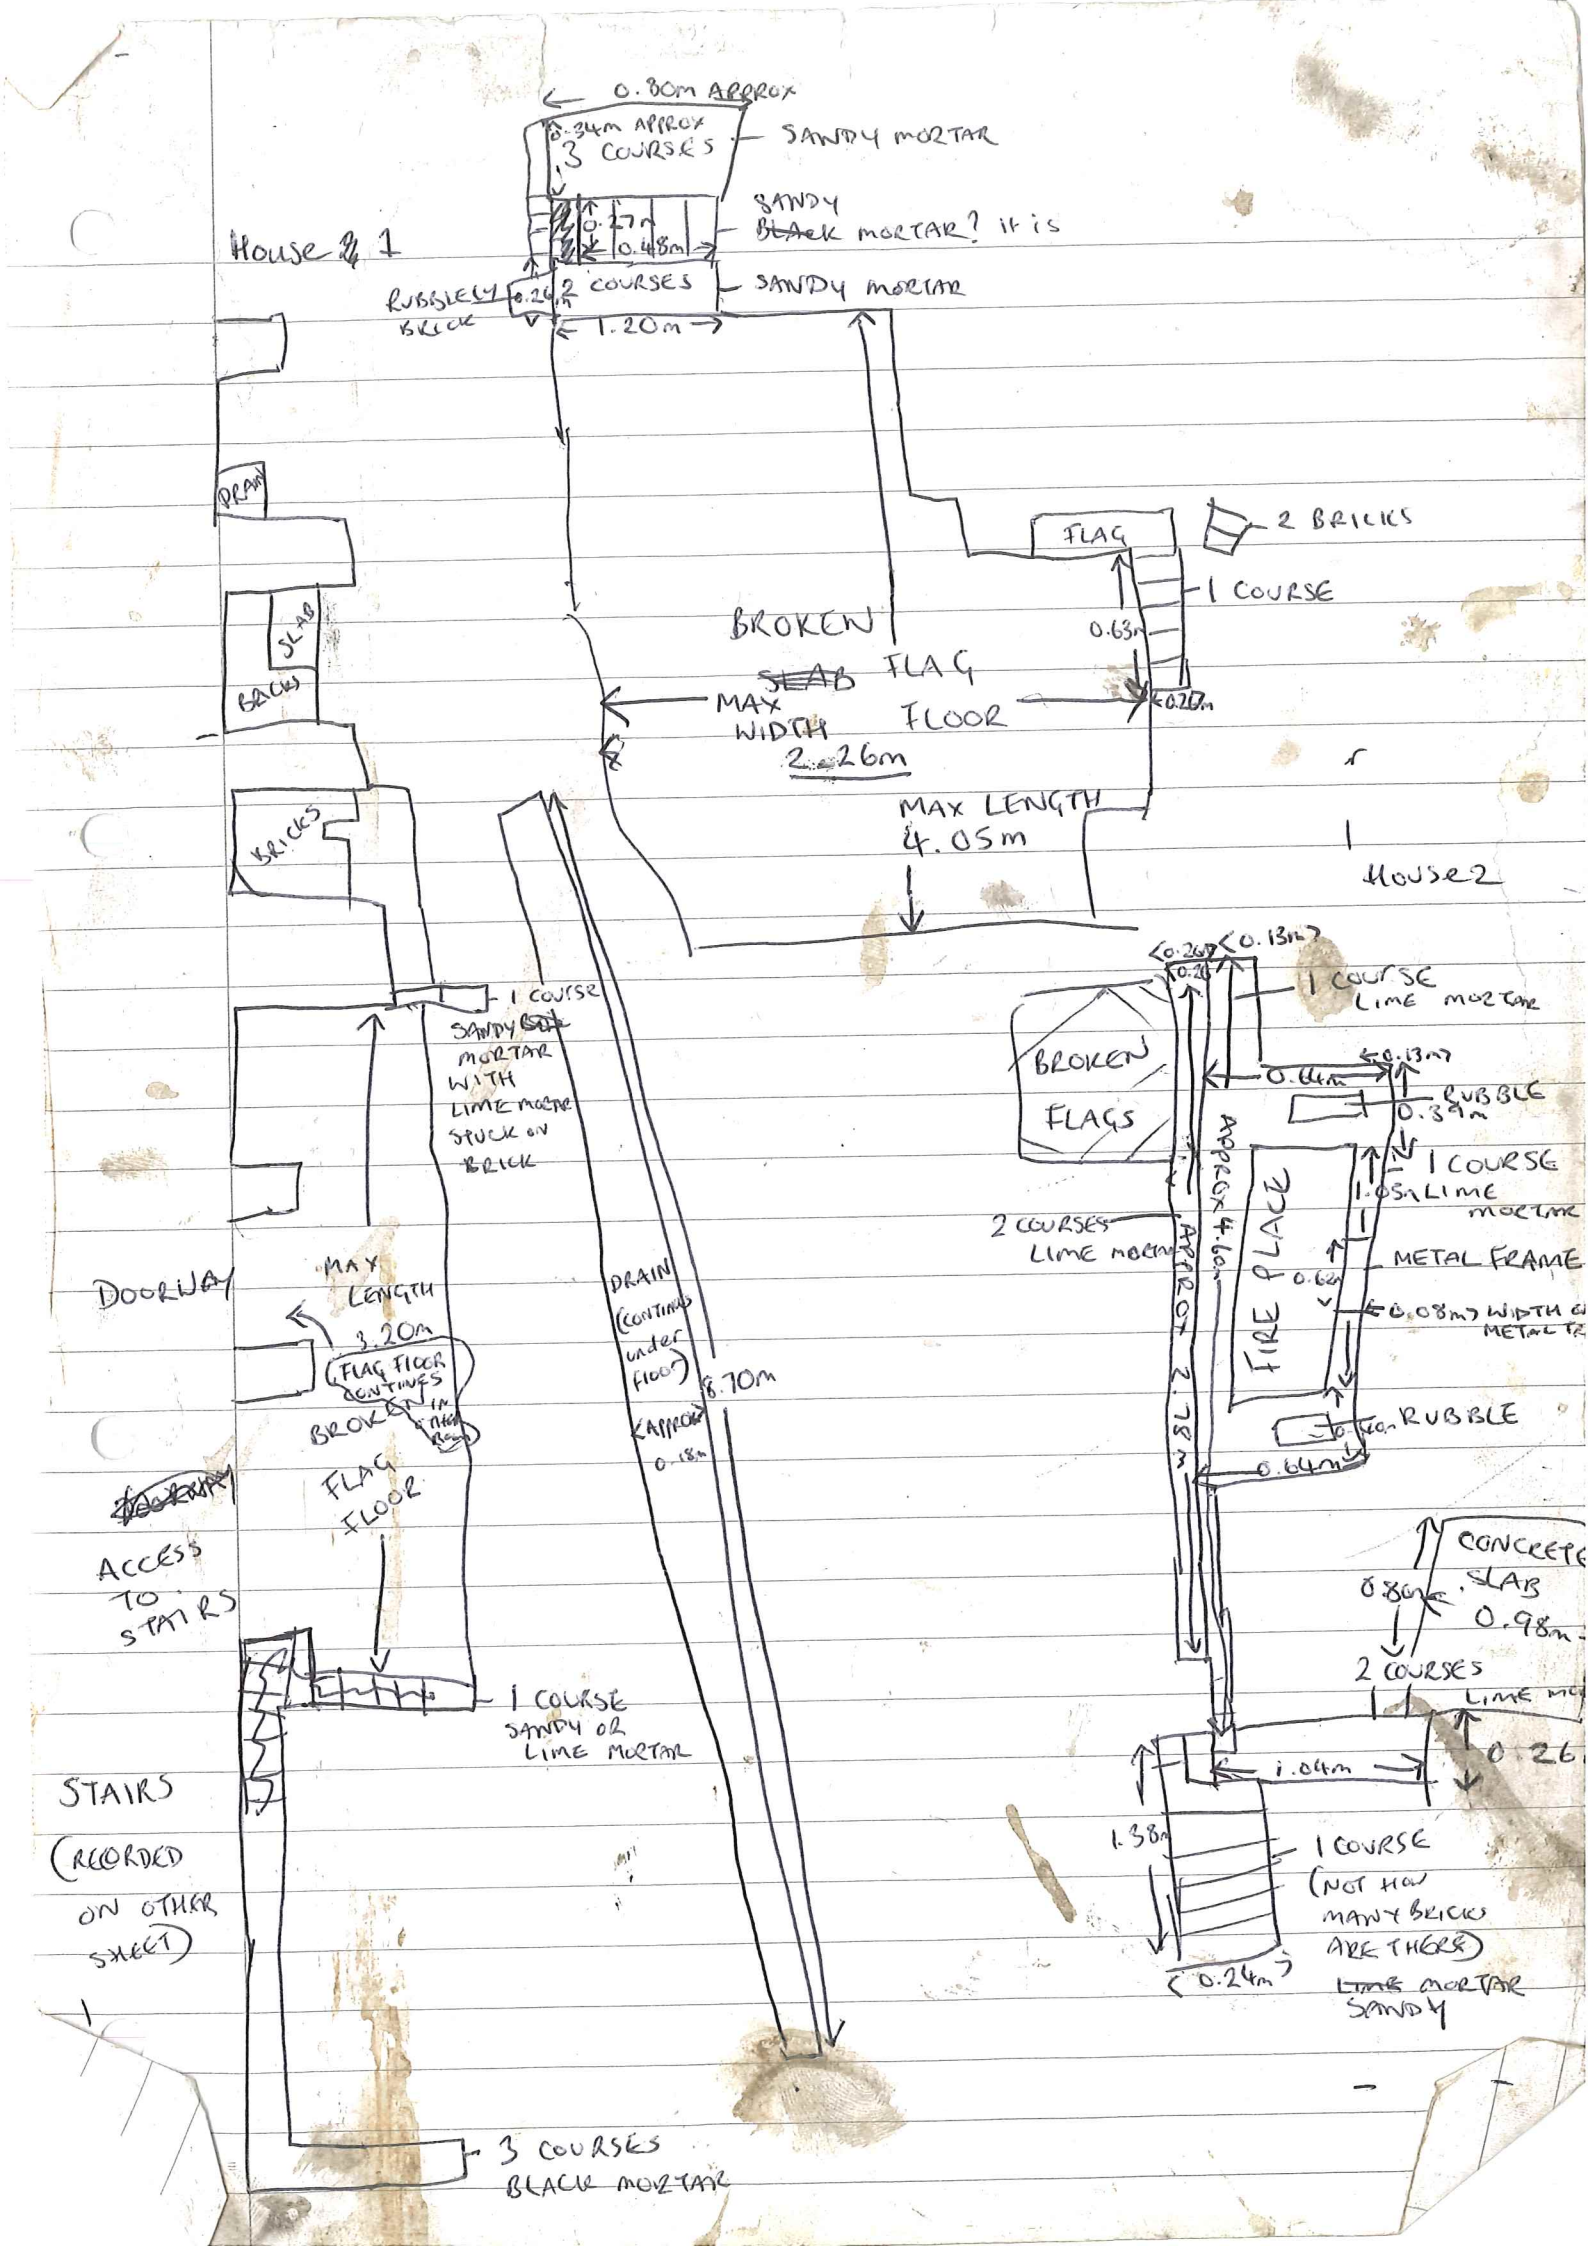
House # 1
0.80m ARROX
0.34m APPROX
3 COURSES
SANDY MORTAR
SANDY
BLACK MORTAR? it is
0.27m
0.48m
RUBBLEY BRICK
0.20m
2 COURSES
SANDY MORTAR
1.20m
DRAIN
SLAB
BACK
BRICKS
FLAG
2 BRICKS
1 COURSE
0.63m
BROKEN
SLAB
FLAG
FLOOR
MAX WIDTH 2.26m
0.20m
MAX LENGTH 4.05m
House 2
1 COURSE
SANDY MORTAR WITH LIME MORTAR STUCK ON BRICK
DOORWAY
MAX LENGTH 3.20m
FLAG FLOOR CONTINUES BROKEN IN THIS ROOM
FLAG FLOOR
DRAIN (CONTINUES UNDER FLOOR)
8.70m
APPROX 0.18m
ACCESS TO STAIRS
1 COURSE SANDY OR LIME MORTAR
STAIRS (RECORDED ON OTHER SHEET)
3 COURSES BLACK MORTAR
0.26m
0.13m
BROKEN FLAGS
1 COURSE LIME MORTAR
0.44m
0.13m
RUBBLE
0.39m
1 COURSE
1.05m LIME MORTAR
2 COURSES LIME MORTAR
APPROX 4.60m
FIRE PLACE
METAL FRAME
0.64m
0.08m WIDTH OF METAL FR
0.64m RUBBLE
APPROX 2.78m
0.64m
CONCRETE SLAB
0.86m
0.98m
2 COURSES
LIME MO
0.26
1.04m
1.38m
1 COURSE
(NOT HOW MANY BRICKS ARE THERE)
LIME MORTAR SANDY
0.24m

House 2

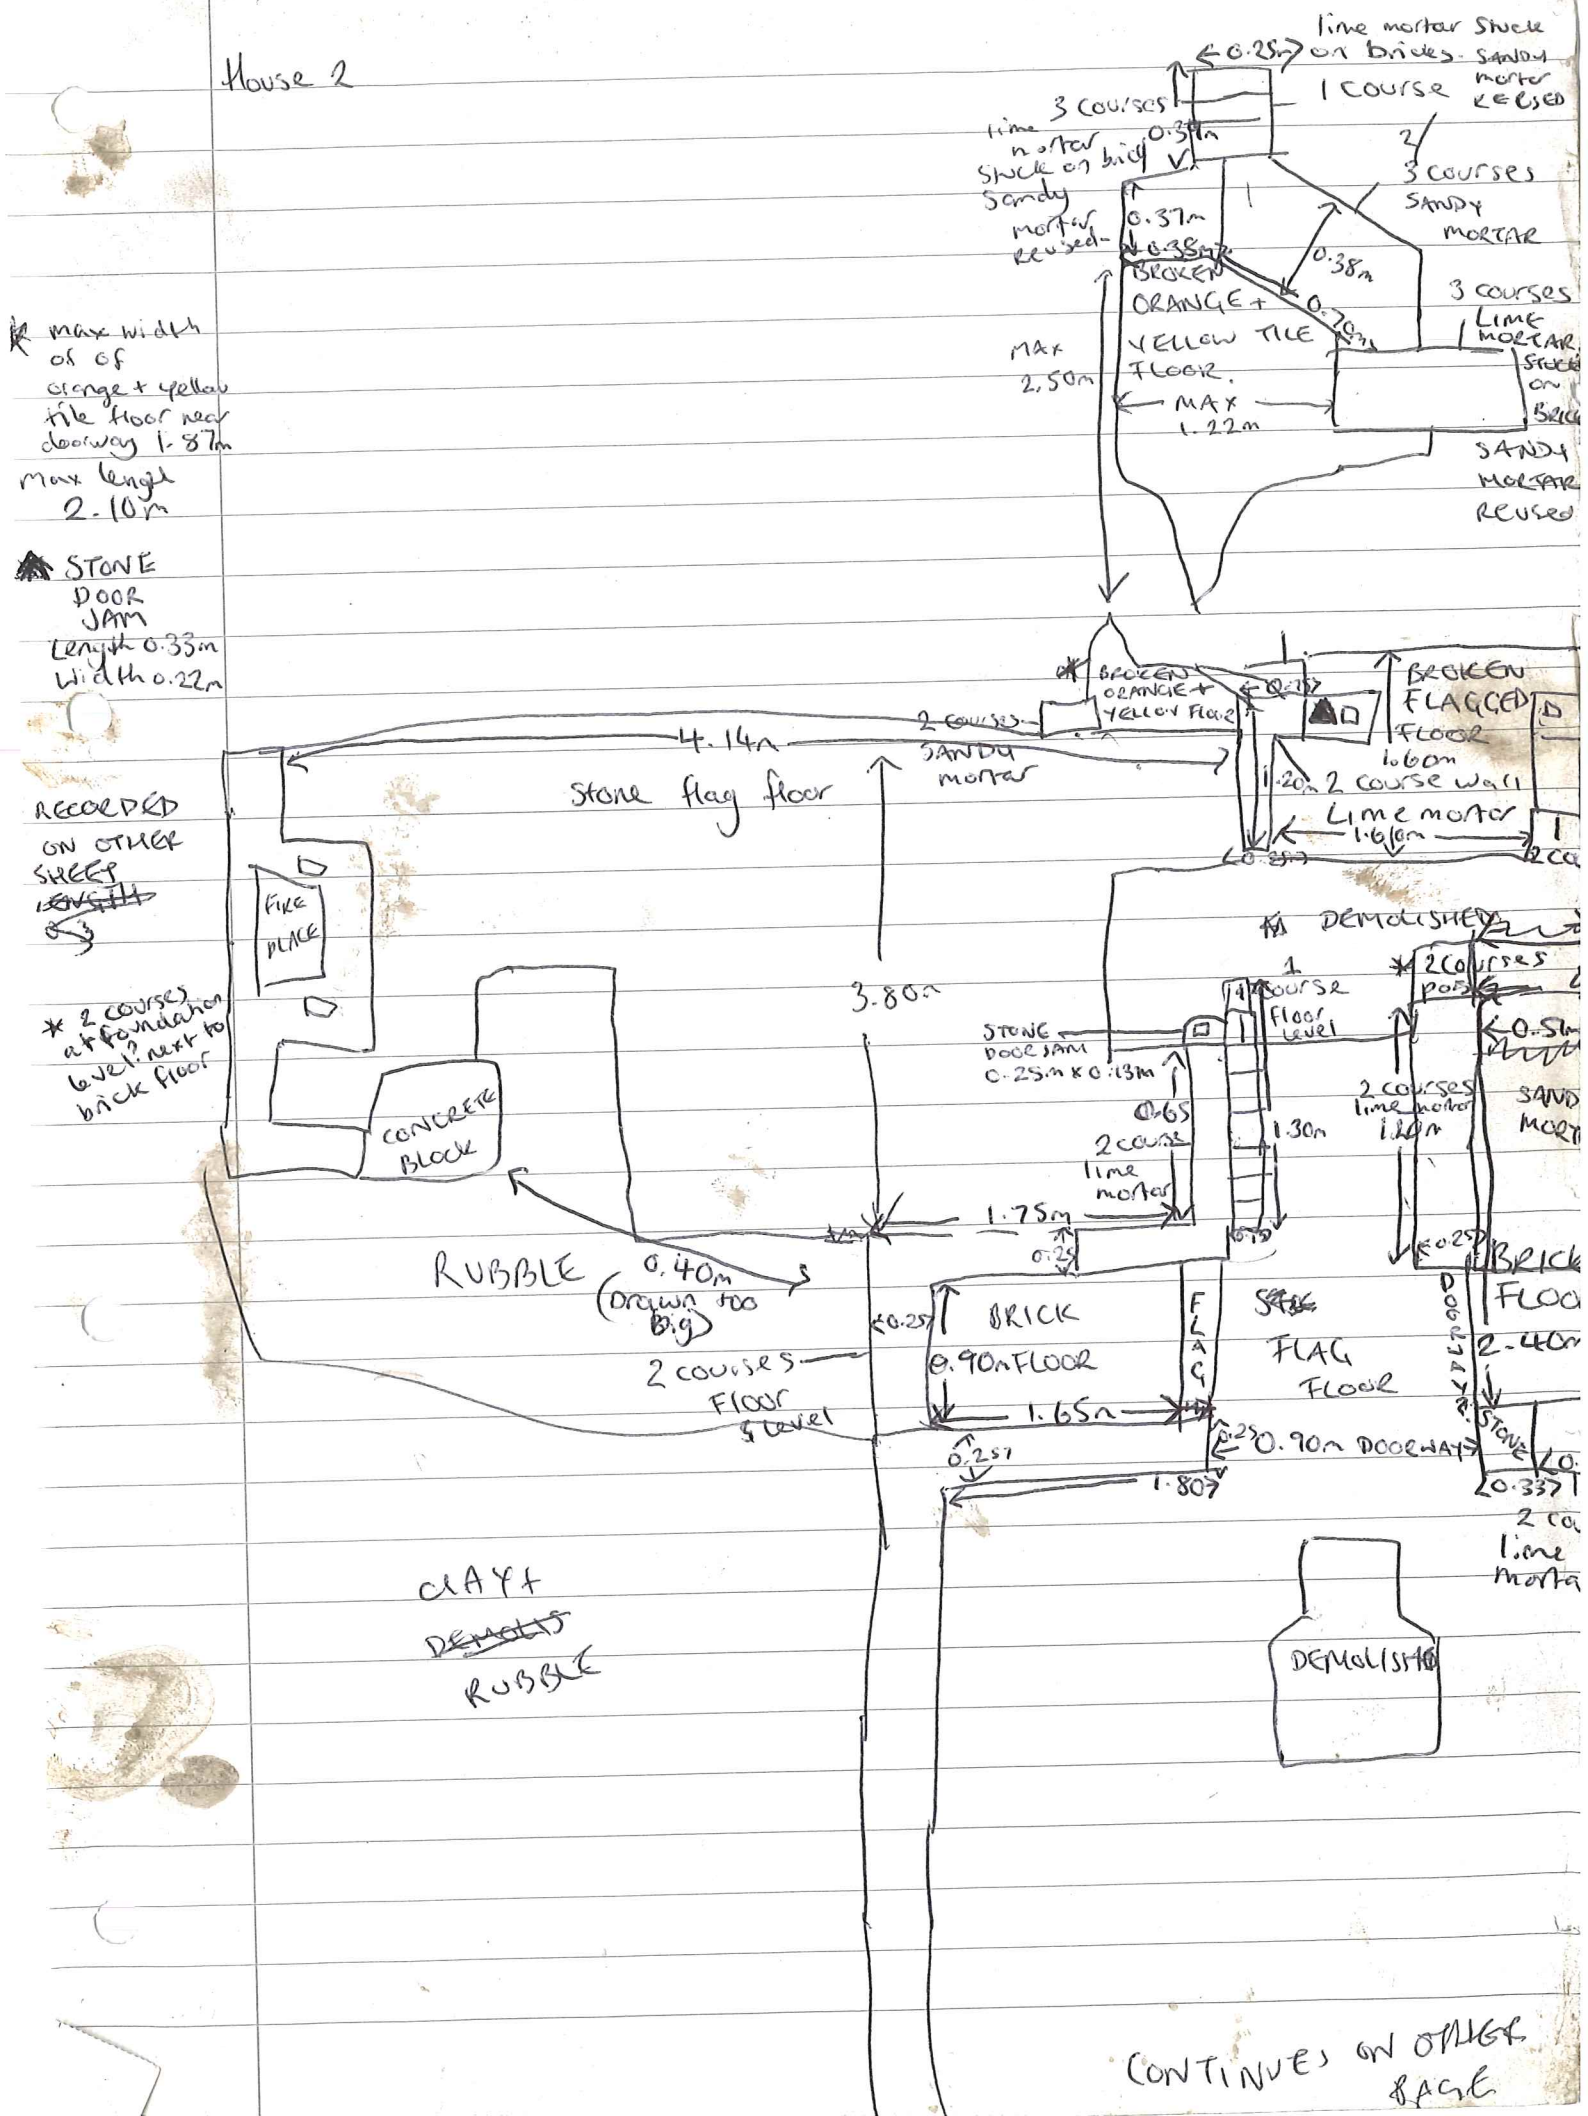
* max width of of orange + yellow tile floor near doorway 1.87m
Max length 2.10m
* STONE DOOR JAM Length 0.33m Width 0.22m
RECORDED ON OTHER SHEET
* 2 courses at foundation level? next to brick floor
lime mortar Stuck on bricks
SANDY mortar REUSED
0.25m
1 COURSE
3 COURSES
lime mortar Stuck on brick
Sandy mortar reused
0.39m
0.37m
0.38m
3 COURSES SANDY MORTAR
BROKEN ORANGE + YELLOW TILE FLOOR.
MAX 2.50m
MAX 1.22m
0.70m
3 COURSES LIME MORTAR
SANDY MORTAR REUSED
BROKEN ORANGE + YELLOW FLAG
BROKEN FLAGGED FLOOR
1.60m
2 COURSES SANDY mortar
4.14m
Stone flag floor
1.20m 2 course wall
Lime mortar 1.60m
FIRE PLACE
CONCRETE BLOCK
3.80m
DEMOLISHED
1 course Floor level
2 COURSES
STONE DOOR JAM 0.25m x 0.13m
0.65
2 course lime mortar
1.30m
1.75m
0.25
RUBBLE
0.40m (Drawn too big)
2 courses Floor level
BRICK 0.90m FLOOR
FLAG
FLAG Floor
1.65m
0.25
0.90m DOORWAY
1.80?
BRICK FLOOR
2.40m
0.33?
2 courses lime mortar
CLAY+ DEMOLISH RUBBLE
DEMOLISHED
CONTINUES ON OTHER PAGE

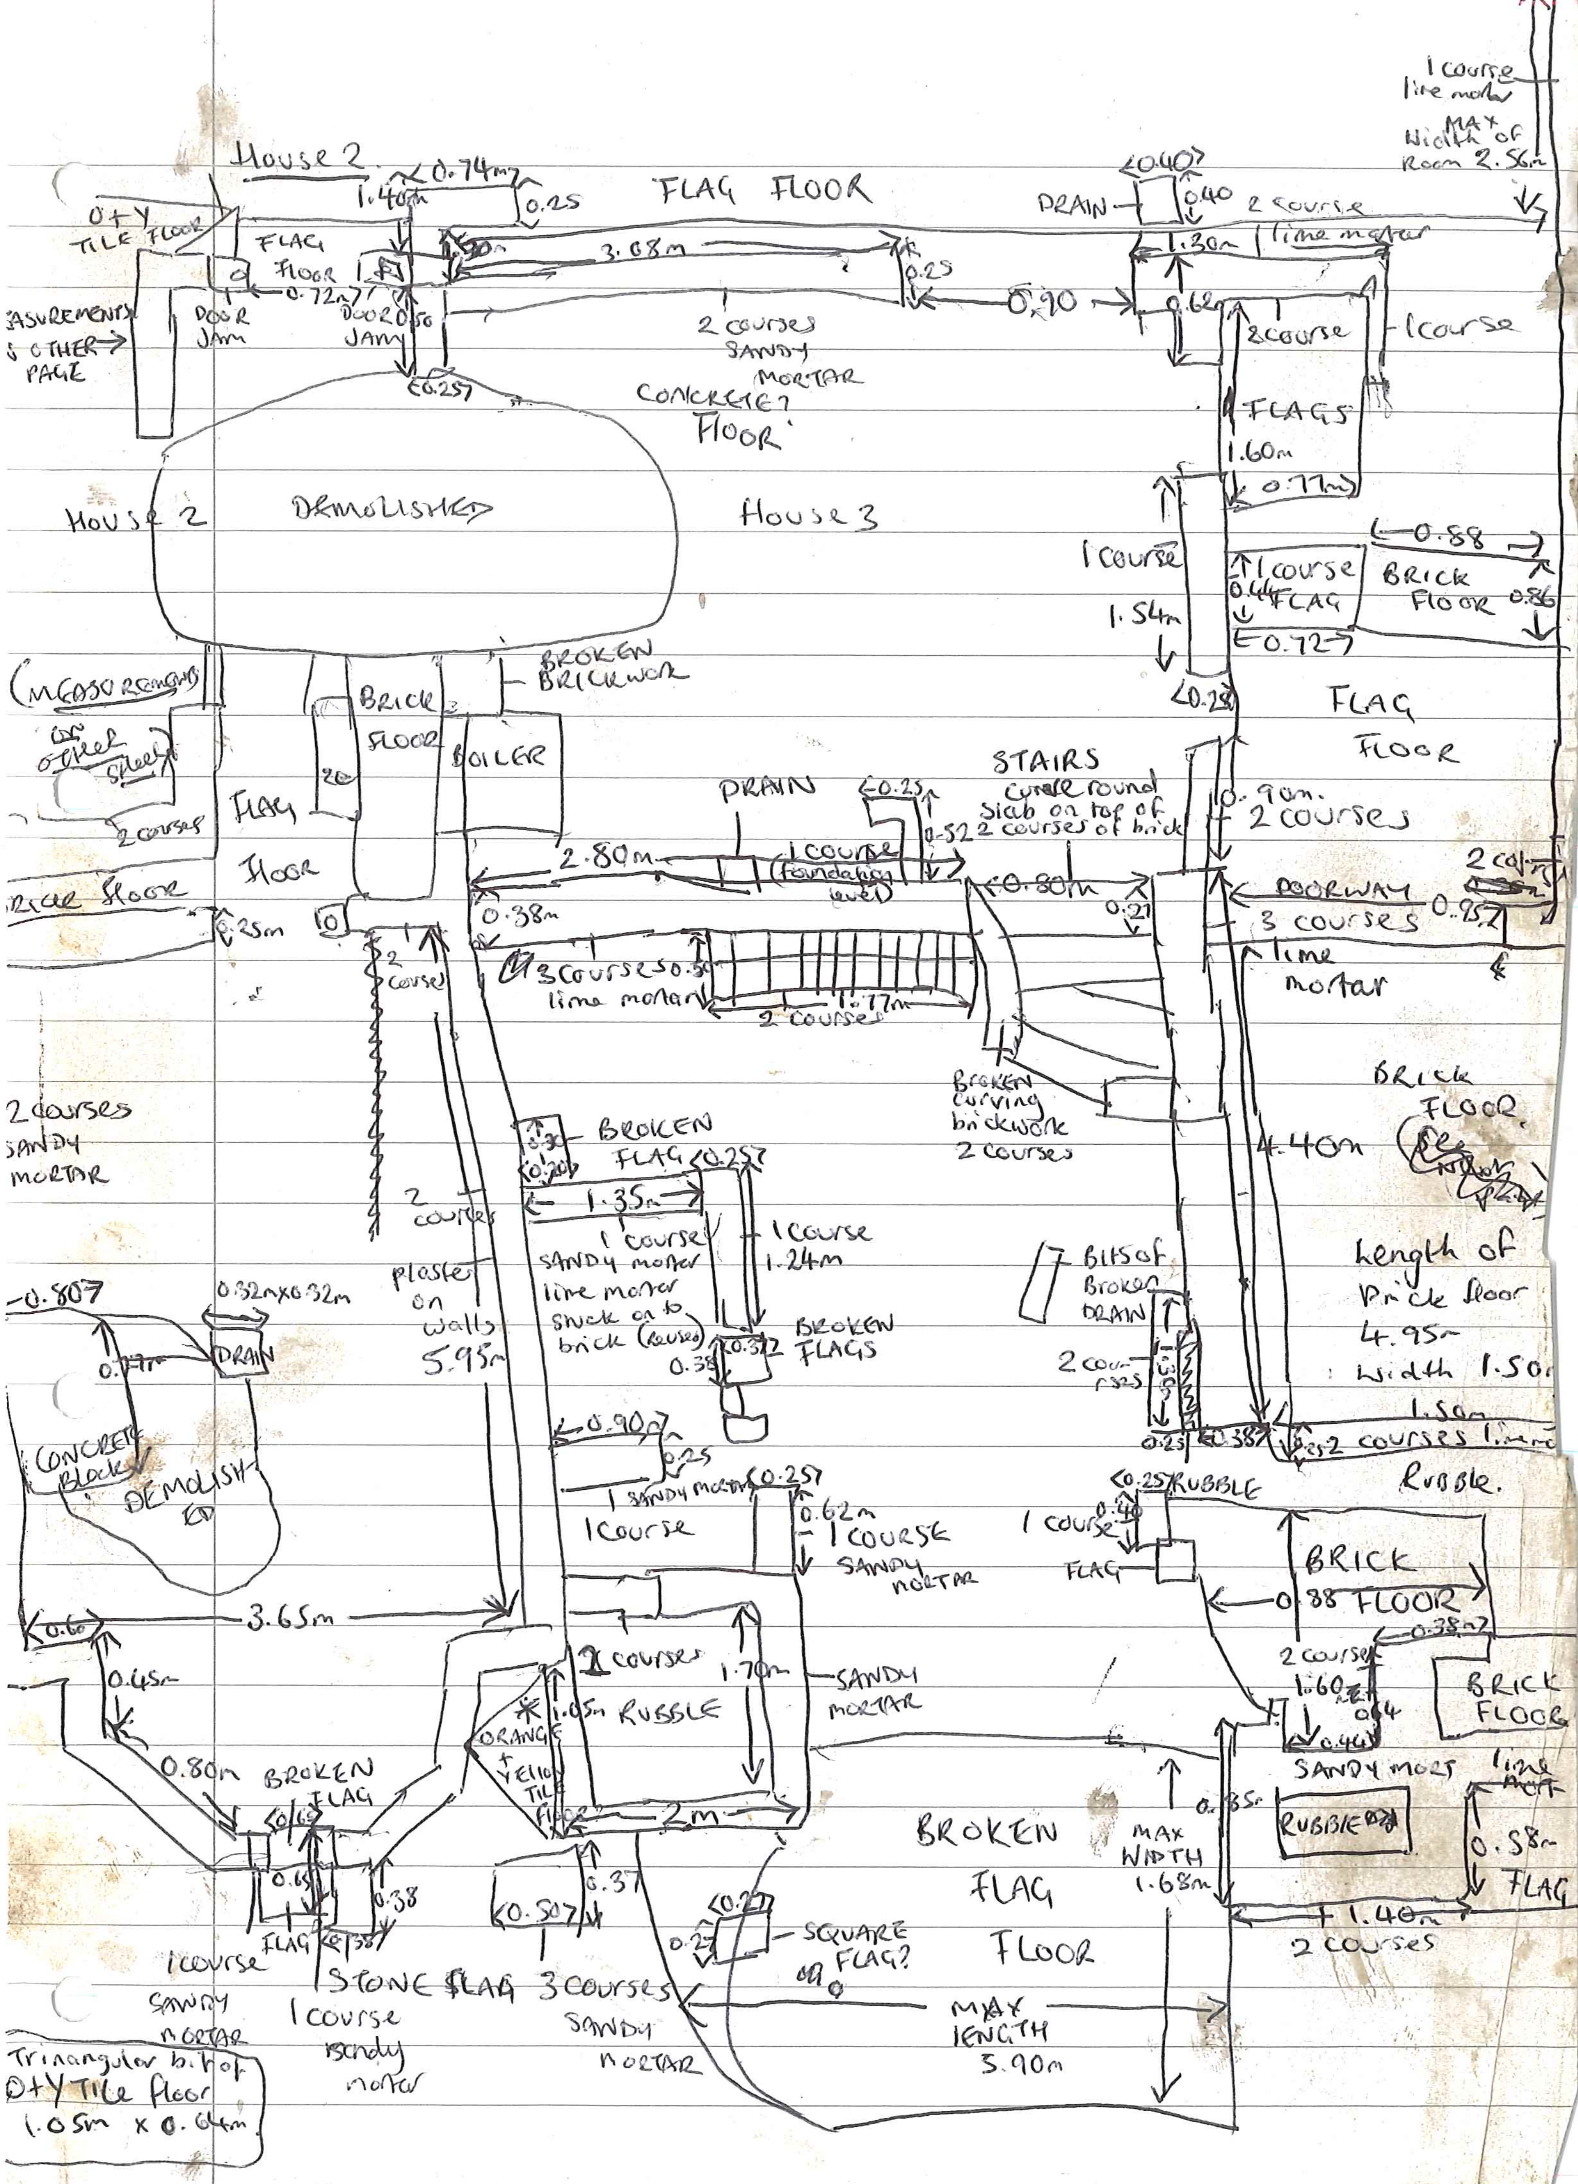

House 2
1.40m
0.74m
0.25
FLAG FLOOR
DRAIN
0.40
0.40
2 course lime mortar
1 course lime mortar
MAX width of Room 2.56m
O+Y TILE FLOOR
FLAG Floor
0.72m
DOOR JAM
DOOR JAM
0.50
3.68m
0.25
0.90
1.30m
0.62
2 course
1 course
2 courses SANDY MORTAR
CONCRETE? FLOOR
0.25
MEASUREMENTS ON OTHER PAGE
DEMOLISHED
House 2
House 3
FLAGS
1.60m
0.77m
0.88
BRICK FLOOR
0.86
1 course
1.54m
1 course FLAG
0.44
0.72
0.28
FLAG FLOOR
BROKEN BRICKWORK
BRICK FLOOR
BOILER
(MEASUREMENTS ON OTHER SHEET)
FLAG FLOOR
2 courses
BRICK FLOOR
0.25m
DRAIN
0.25
0.32
STAIRS curve round slab on top of 2 courses of brick
0.90m
2 courses
2.80m
1 course (foundation level)
0.80m
0.21
DOORWAY 3 courses lime mortar
0.95
2 courses
0.38m
2 course
3 courses lime mortar
0.50
1.77m
2 courses
Broken curving brickwork 2 courses
BRICK FLOOR
2 courses SANDY MORTAR
BROKEN FLAG
0.25
1.35m
1 course sandy mortar lime mortar stuck on to brick (reuse)
1 course 1.24m
2 courses
plaster on walls 5.95m
4.40m
BITS OF BROKEN DRAIN
Length of Brick floor 4.95m
Width 1.50m
0.80
0.32m x 0.32m
DRAIN
BROKEN FLAGS
0.38
2 courses
0.25
0.38
1.50m
2 courses lime mortar
Rubble.
CONCRETE Block
DEMOLISHED
0.90
0.25
1 SANDY MORTAR
0.25
1 course
0.62m
1 COURSE SANDY MORTAR
0.25
RUBBLE
0.40
1 course
FLAG
BRICK FLOOR
0.88
0.38m
0.60
3.65m
0.45m
1 course
1.05m
RUBBLE
1.70m
SANDY MORTAR
ORANGE + YELLOW TILE FLOOR
2 courses
1.60
0.64
0.46
BRICK FLOOR
SANDY MORT
lime MORT
0.80m
BROKEN FLAG
0.60
0.65
0.38
0.38
2m
RUBBLE
0.58m
BROKEN FLAG FLOOR
0.35
MAX WIDTH 1.68m
FLAG
0.37
0.50
0.27
0.27
SQUARE FLAG?
1.40m
2 courses
1 course SANDY MORTAR
FLAG
1 course Sandy mortar
STONE FLAG 3 courses SANDY MORTAR
MAX LENGTH 3.90m
Triangular bit of O+Y Tile floor 1.05m x 0.64m

A Behind house 3. brick wall 3 courses. continuation of brick wall that would have had stairs built within it that led to doorway of house. H/m br lime mort approx 3.20m l

B Patch of bricks ~~East~~ West of the above wall. 1.20m 3 courses pos; sandy mort.

C 3 course wall extending from ~~back~~ Southern wall ~~of the East~~ of 3 that continues to edge of excavation. H/m brick lime mort

D Small 2 course wall next to clay area. H/m brick lime mort. 2.40m.

E Behind House 4 clay area. and man hole. Possible out houses. ~~Wall~~ Southern wall of House 4 runs to end of excavation. H/ bricks lime 3 co

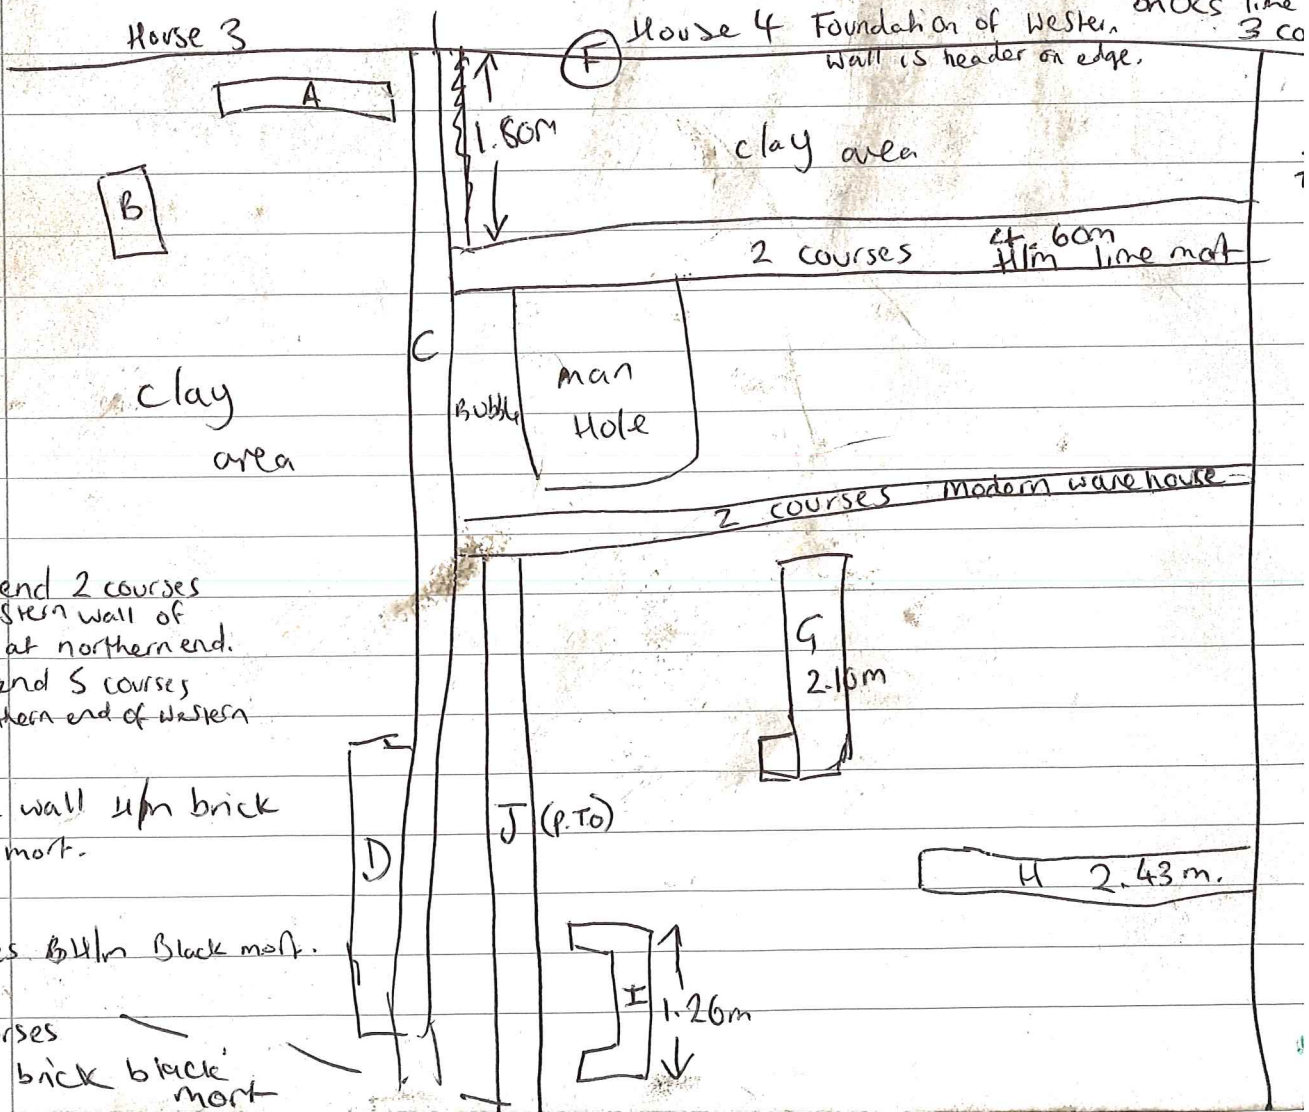

F. Stopped end 2 courses into western wall of House 4 at northern end. Stopped end 5 courses from southern end of western wall.

G. 2 course wall H/m brick black mort.

H. 2 Courses B H/m Black mort.

I 2 courses H/m brick black mort

Continuation - Behind House 4.

J. Modern wall 2 courses warehouse?

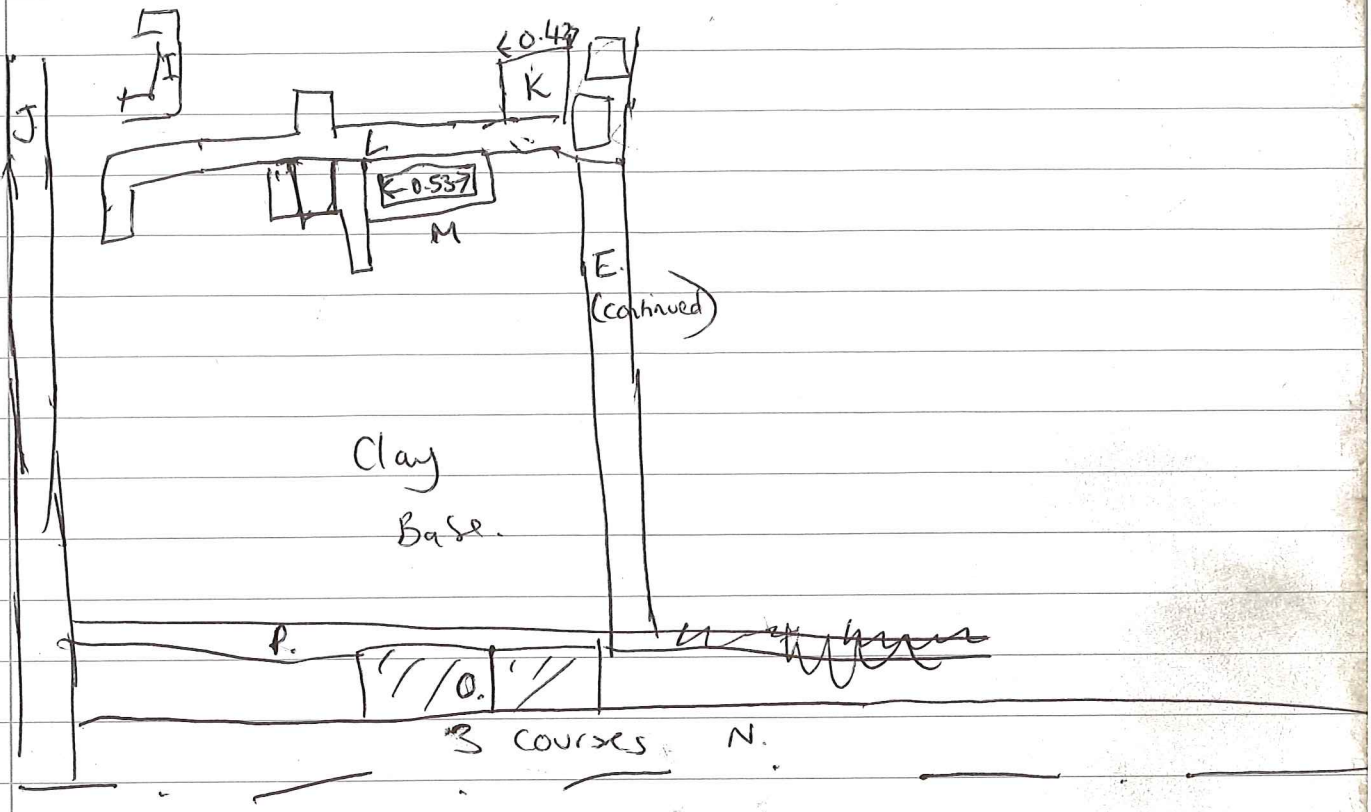

K. Stone slab. 0.42m wide. 0.51m long.

L. 2 courses H/m brick Lime mort. length 3.38m.

M. Brick work.

N. 3 course ~~H/m~~ Wire cut. brick wall. ~~Sandy~~ Black ash mort. runs to edge of excavation. 12.10m

O. 2 Stone slabs between walls N + P. 0.78m x 0.52m.

P. Single string of bricks approx 3.30m. Southern end of wall hasn't been exposed.

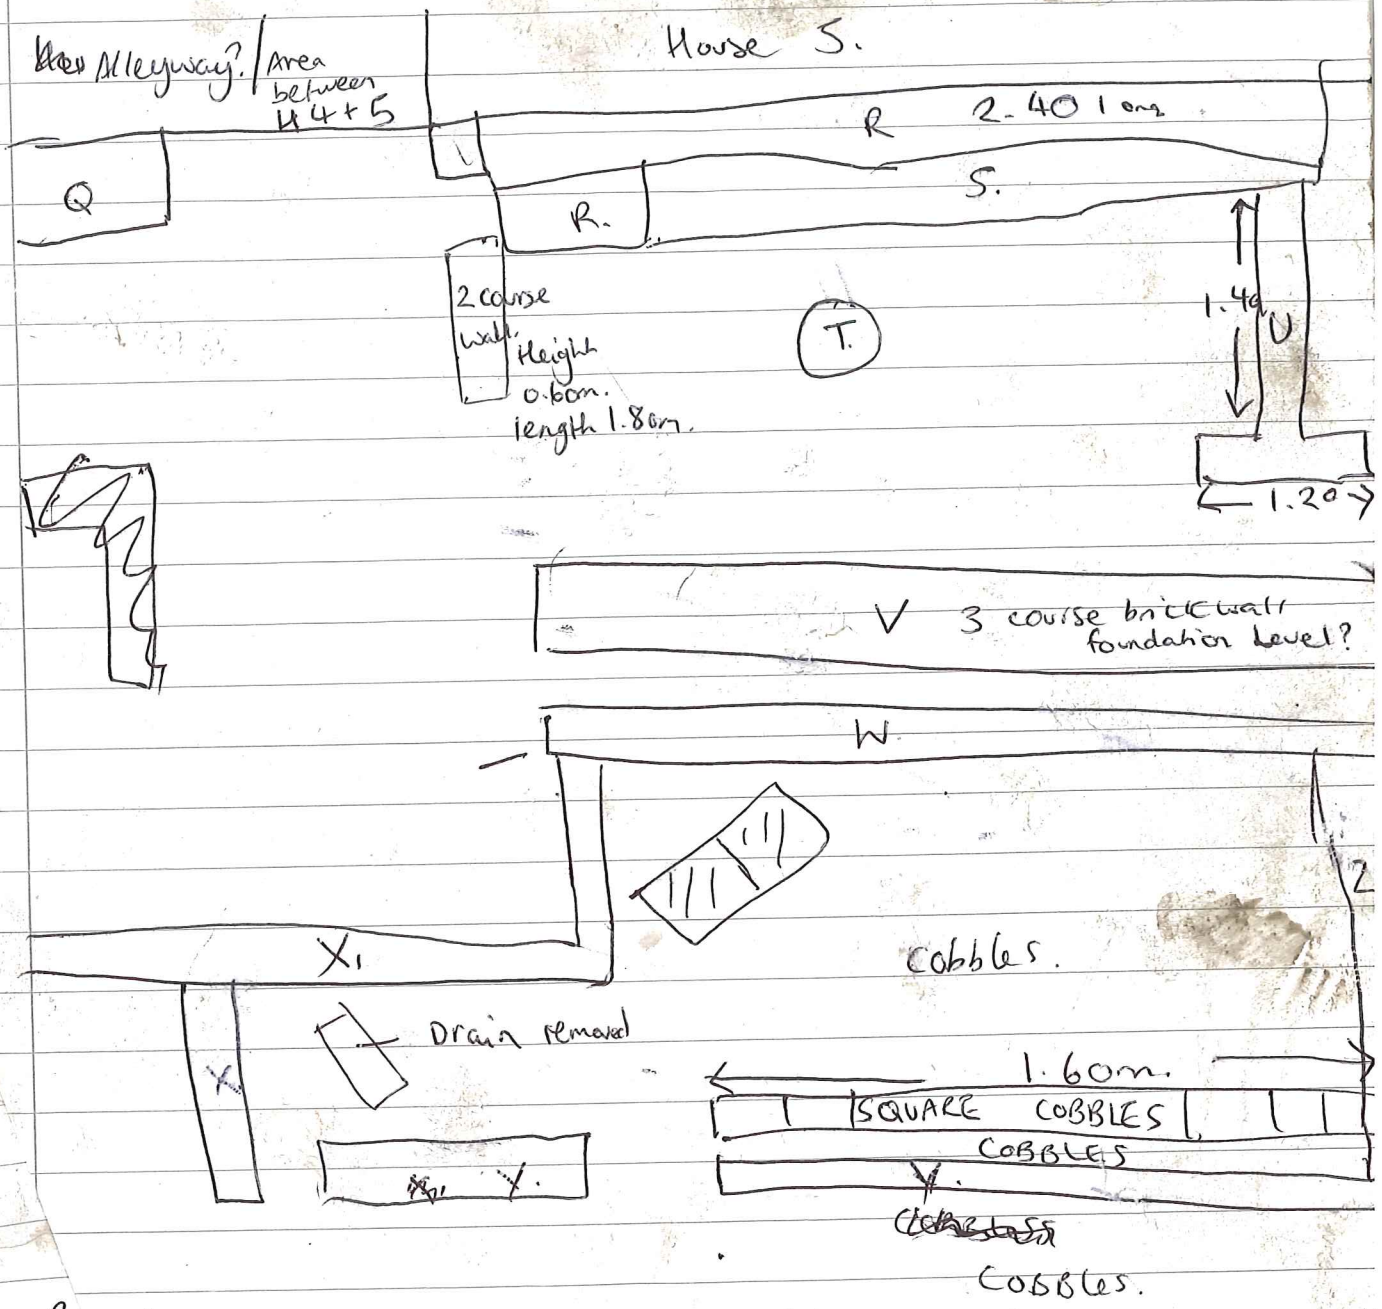

R. Sandstone wall. 2.40m long. Height approx 0.60m.

S. base of sandstone wall cobbled surface. 1.45m length by .45m width.

T. Piped drain covered by purple slate and stones wire cuttings?

U. 2 [illegible] 1/m black mort.

V. 3 co[illegible]. Modern wall? Warehouse? 5m + continues beyond excav[illegible]

W. 2 co[illegible] brickwall continues behind House 6. 8.20m length black [illegible]

X. 2 C[illegible]s Black mort.

Y. 2 [illegible] black mort. 2.80m.

Z. 4.82 [illegible] black mort 2 courses. Joins Y.

House 1 - furthest North.

Northern wall not exc. - W. wall = h = 0.76m
S. wall = h = 0.76m. 2 courses - lime mortar
1 course wide party wall. H/M
f.p. S. wall. - st. flag floor - later concrete.

House 2.
Staircase against N. wall (party wall H.1).
3 steps surviving - stone flag step l = 0.88m w = 0.23
d = 0.08m, set on 2 br. courses h = 0.80m.
sandy mortar. length of steps E-W = 0.97m
doorway opposite steps to external stairwell.
W. wall h = 1m. 2 courses wide - lime mortar H/M.
St. flag floor, later concrete repair. f.p. on S. wall h=0.
(partly exc.). party wall with H3 1 course wide
H/M lime mort. W. wall 3 courses at base.

Width of ext. staircase = 0.75m steps went down
S to N. W wall = 3 course wide.

H3 party wall (H2) = 0.94 (behind H2 f.p.)

f.p. no steps survive - br. w = 0.72m. l = 1.90m.
h = 0.88m. st. flags + concrete inside under stairs
W. wall h = 1.07m, 2 courses H/M br. lime mort.
St. fl. floor - later concrete repair. f.p. on S. wall
h = 0.92m., pillar 0.50m. has metal work range
surviving. S. Wall 1.08m ~~Eastern~~ western half of wall 3 courses
H/m br. lime mort. Western half 2 courses H/m br. lime mort.
Door jam survives near bottom of ~~Eastern~~ western wall. Doorway almost
opposite stairs.

Possible that stone wall ends behind H3/H4 party wall. Could not get deep enough or into corner to properly find out. H3 floor is shallower than H4.

Stone wall probably returns at 4.80m from N wall of H7

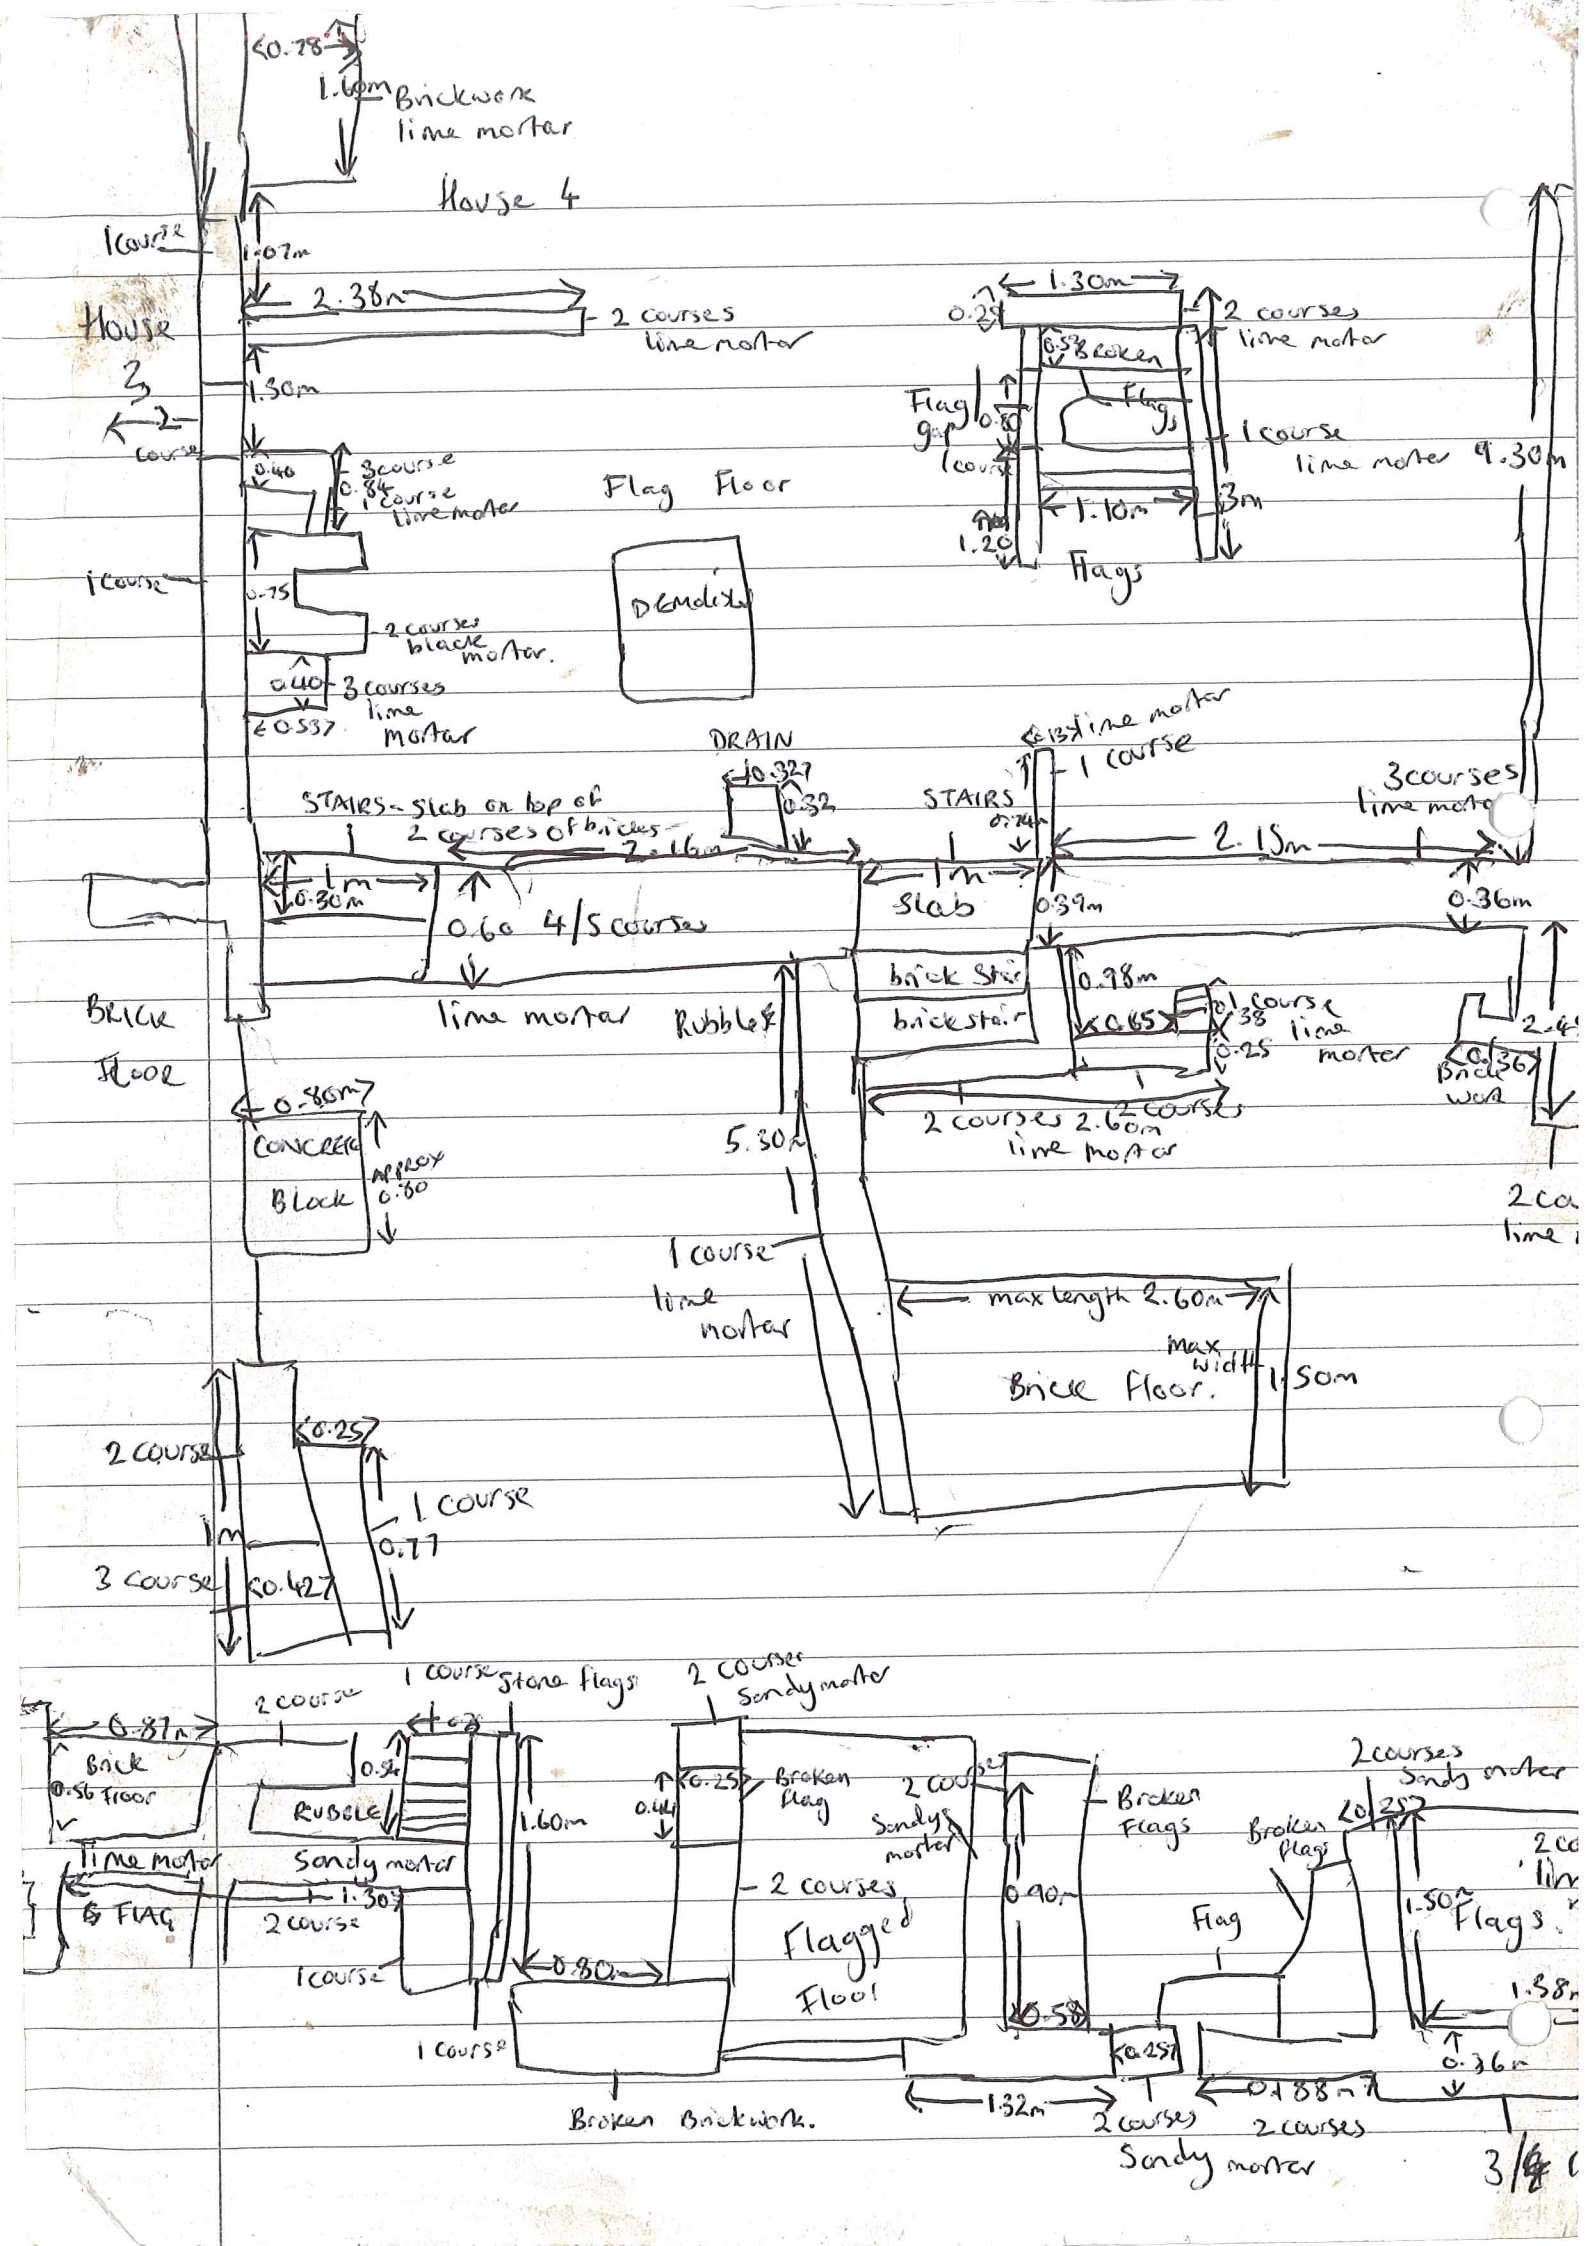
House 4
House 3
1.60m Brickwork lime mortar
0.78
1 course
1.07m
2.38m
2 courses lime mortar
1.30m
2 course
0.40
3 course
0.84
1 course lime mortar
1 course
0.75
2 courses black mortar.
0.40
3 courses lime mortar
0.53
Flag Floor
Demolished
1.30m
0.25
2 courses lime mortar
0.58 Broken
Flag gap
0.80
1 course
Flags
1 course lime mortar
9.30m
1.10m
3m
1.20
DRAIN
0.32
0.32
STAIRS - slab on top of 2 courses of bricks
2.16m
1m
0.30m
0.60 4/5 courses lime mortar
STAIRS
0.74m
1 course lime mortar
2.15m
3 courses lime mortar
1m slab
0.39m
0.36m
brick stair
brickstair
0.98m
0.65
0.38
1 course lime mortar
0.25
2 courses 2.60m lime mortar
2 courses
Brick work
Brick Floor
Rubble
5.30m
1 course lime mortar
0.80m
CONCRETE Block
approx 0.80
max length 2.60m
max width 1.50m
Brick Floor.
2 course
0.25
1 course
3 course
0.42
0.77
0.87m
2 course
1 course
Stone Flags
2 courses Sandy mortar
Brick floor
0.56
0.52
Broken Flag
0.44
2 courses Sandy mortar
Broken Flags
lime mortar
& FLAG
Rubble
Sandy mortar
1.30
2 course
1.60m
1 course
0.80
2 courses
Flagged Floor
0.90
0.58
0.25
Broken Brickwork.
1.32m
2 courses
Sandy mortar
0.88m
2 courses
2 courses Sandy mortar
Broken Flags
Flag
1.50
Flags
1.38
0.36
3/4

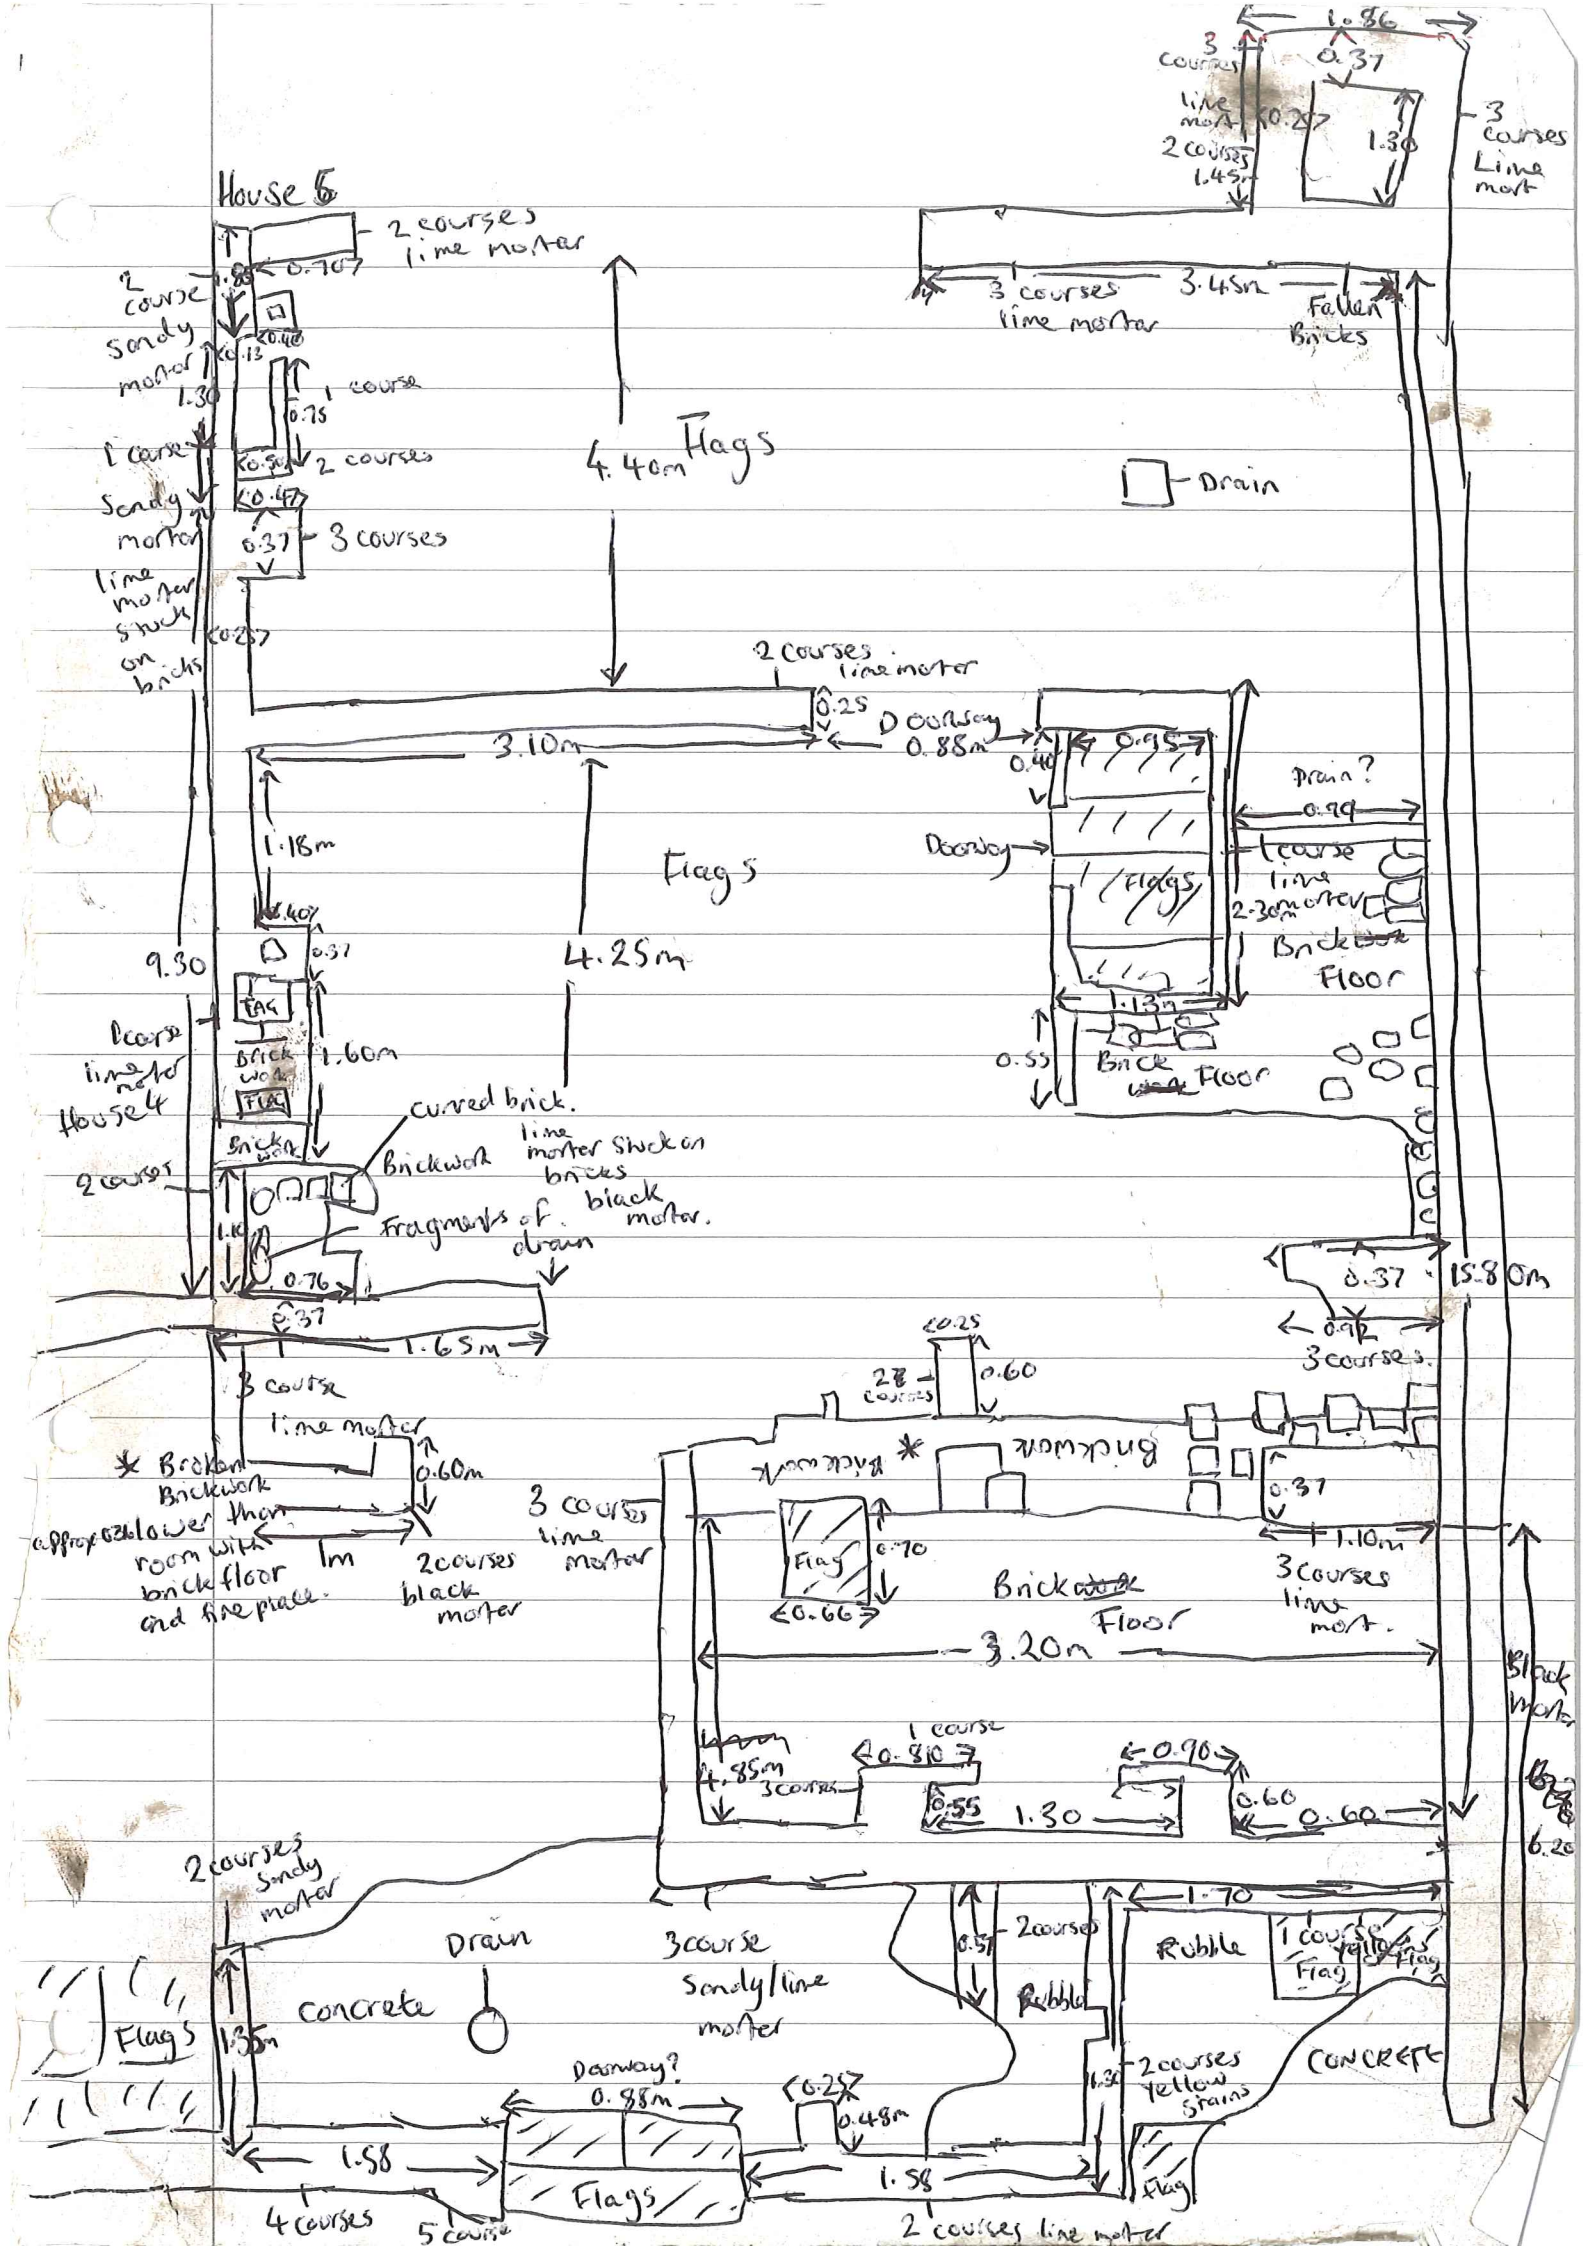
House 6
2 courses lime mortar
2 course sandy mortar
1 course
2 courses
3 courses
lime mortar stuck on bricks
4.40m Flags
2 courses lime mortar
3.10m
Doorway 0.88m
1.18m
Flags
4.25m
9.30
House 4
curved brick.
Brickwork
lime mortar stuck on bricks
black mortar.
Fragments of drain
1.65m
3 course lime mortar
Broken Brickwork
approx 0.30 lower than room with brick floor and fire place.
1m
2 courses black mortar
Drain
Drain?
0.99
Flags
2.30m
Brick Floor
Brick Floor
1.86
3 courses
0.37
lime mort
0.27
1.30
2 courses
1.45
3 courses Lime mort
3 courses lime mortar
3.45m
Fallen Bricks
15.80m
3 courses.
Brickwork
Flag
0.70
0.66
Brick Floor
3.20m
1.10m
3 courses lime mort.
Black mort.
6.20
4.85m
3 courses
1 course
0.80
0.55
1.30
0.90
0.60
0.60
1.70
2 courses
Rubble
1 course
Flag
Yellow stains
Rubble
2 courses yellow stains
CONCRETE
Flag
2 courses sandy mortar
Drain
concrete
Flags
1.35m
3 course Sandy/lime mortar
Doorway? 0.88m
0.25
0.48m
1.58
Flags
1.58
4 courses
5 course
2 courses lime mortar

Room 3

Stone flagged floor throughout. Drain towards the middle. W wall same as room 2. Possible remains of a fireplace - sandy mortar. N wall is 2 courses wide with sandy mortar. Directly to the N is square brick feature - S wall is made up of N wall of room 3. E wall is 2 courses wide with sandy mortar. 8 courses high. N wall is 3 courses wide with sandy mortar. E wall is 2 courses with sandy mortar.